STATE OF ILLINOIS
DEPARTMENT OF TRANSPORTATION

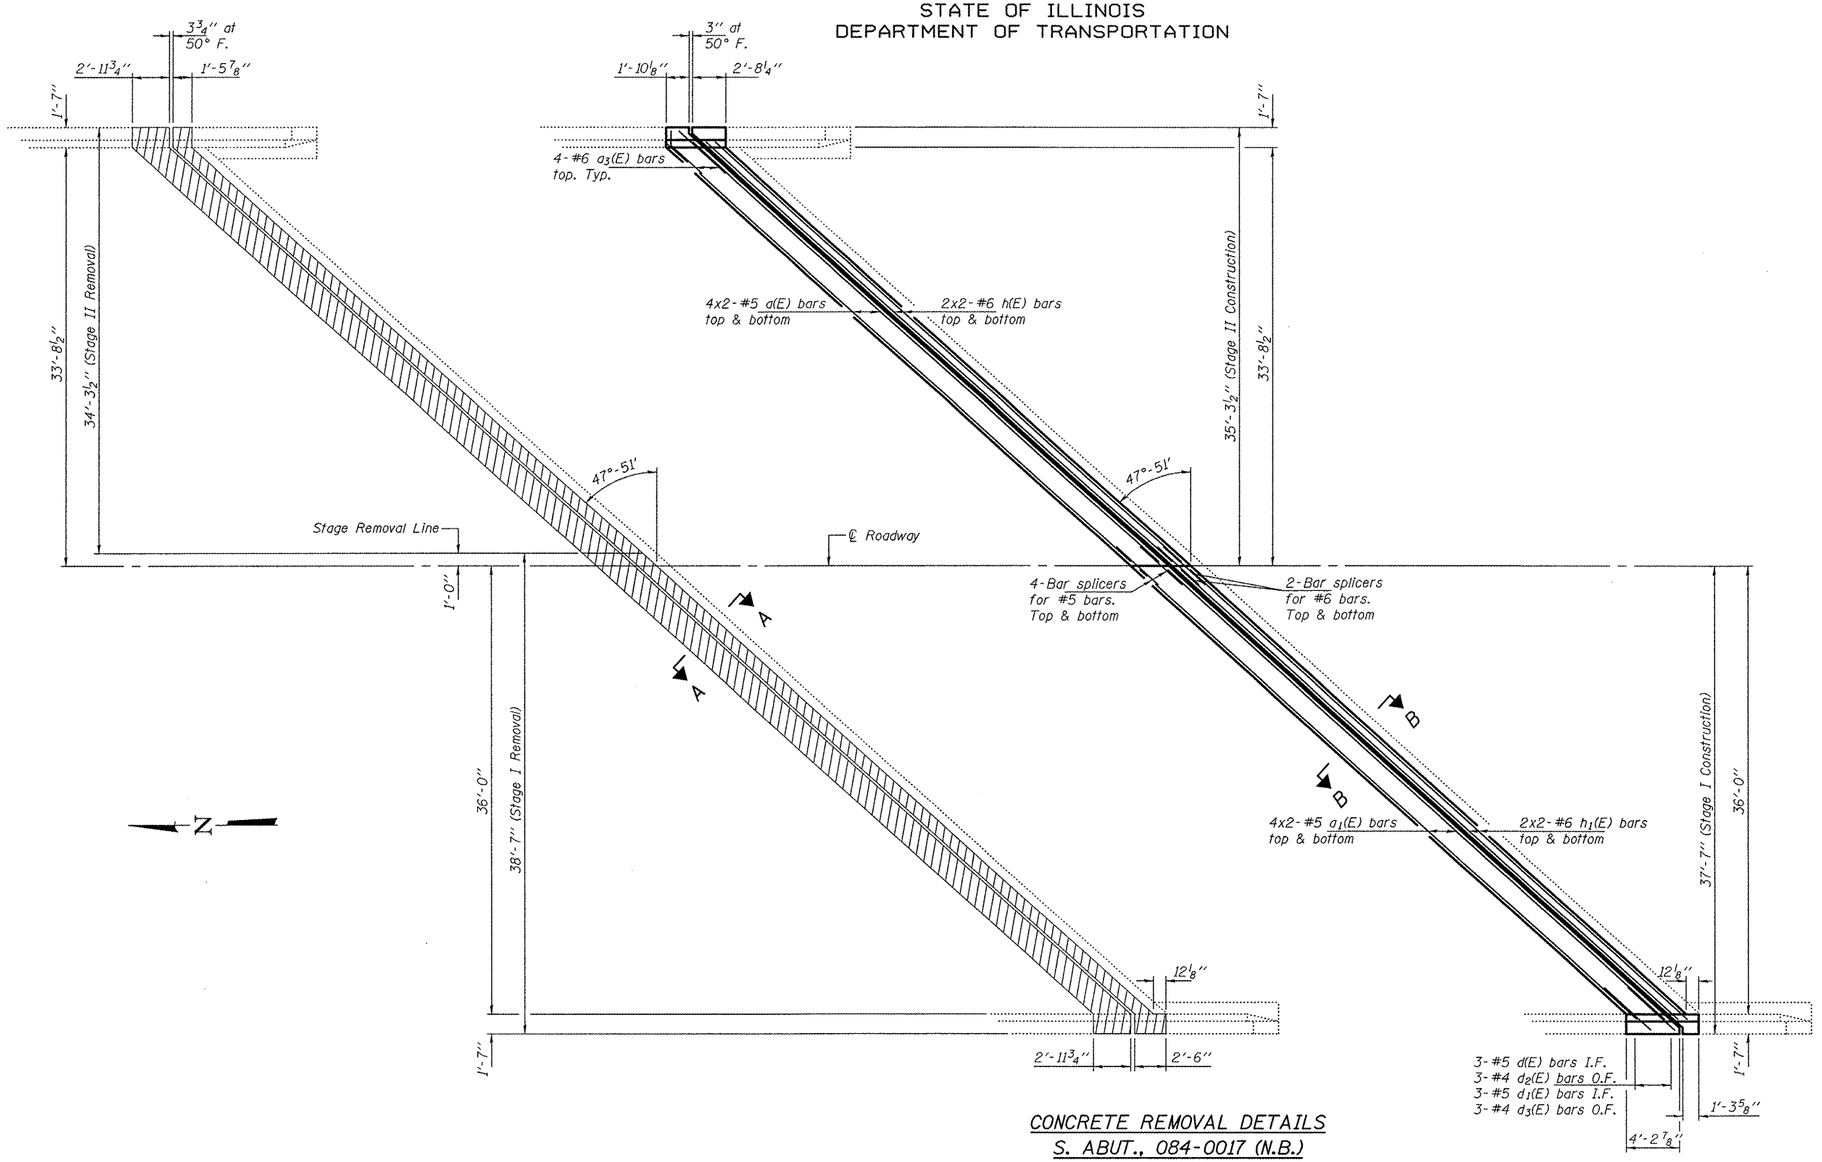

N

CONCRETE REMOVAL DETAILS
S. ABUT., 084-0017 (N.B.)

CONCRETE REPLACEMENT DETAILS
S. ABUT., 084-0017 (N.B.)

CONCRETE REMOVAL & REPLACEMENT DETAILS
SN 084-0017 (N.B.)

DESIGNED	IJL
CHECKED	ATH
DRAWN	Kyle M. Steffen
CHECKED	IJL ATH

MAY 7, 2010
EXAMINED — ENGINEER OF STRUCTURAL SERVICES
PASSED — ENGINEER OF BRIDGES AND STRUCTURES

Notes:
Hatched areas indicate removal.
Bend $a_3(E)$ bars in field as necessary.
For Sections A-A & B-B, bar details and Bill of Material, see sheet 6 of 8.

SHEET NO. 3	F.A.I. RTE.	SECTION	COUNTY	TOTAL SHEETS	SHEET NO.
8 SHEETS	55	84-2(RS-3)	SANGAMON	156	121
			CONTRACT NO. 72D43		
	FED. ROAD DIST. NO.	ILLINOIS	FED. AID PROJECT		

⚠ Rev. 5-26-10