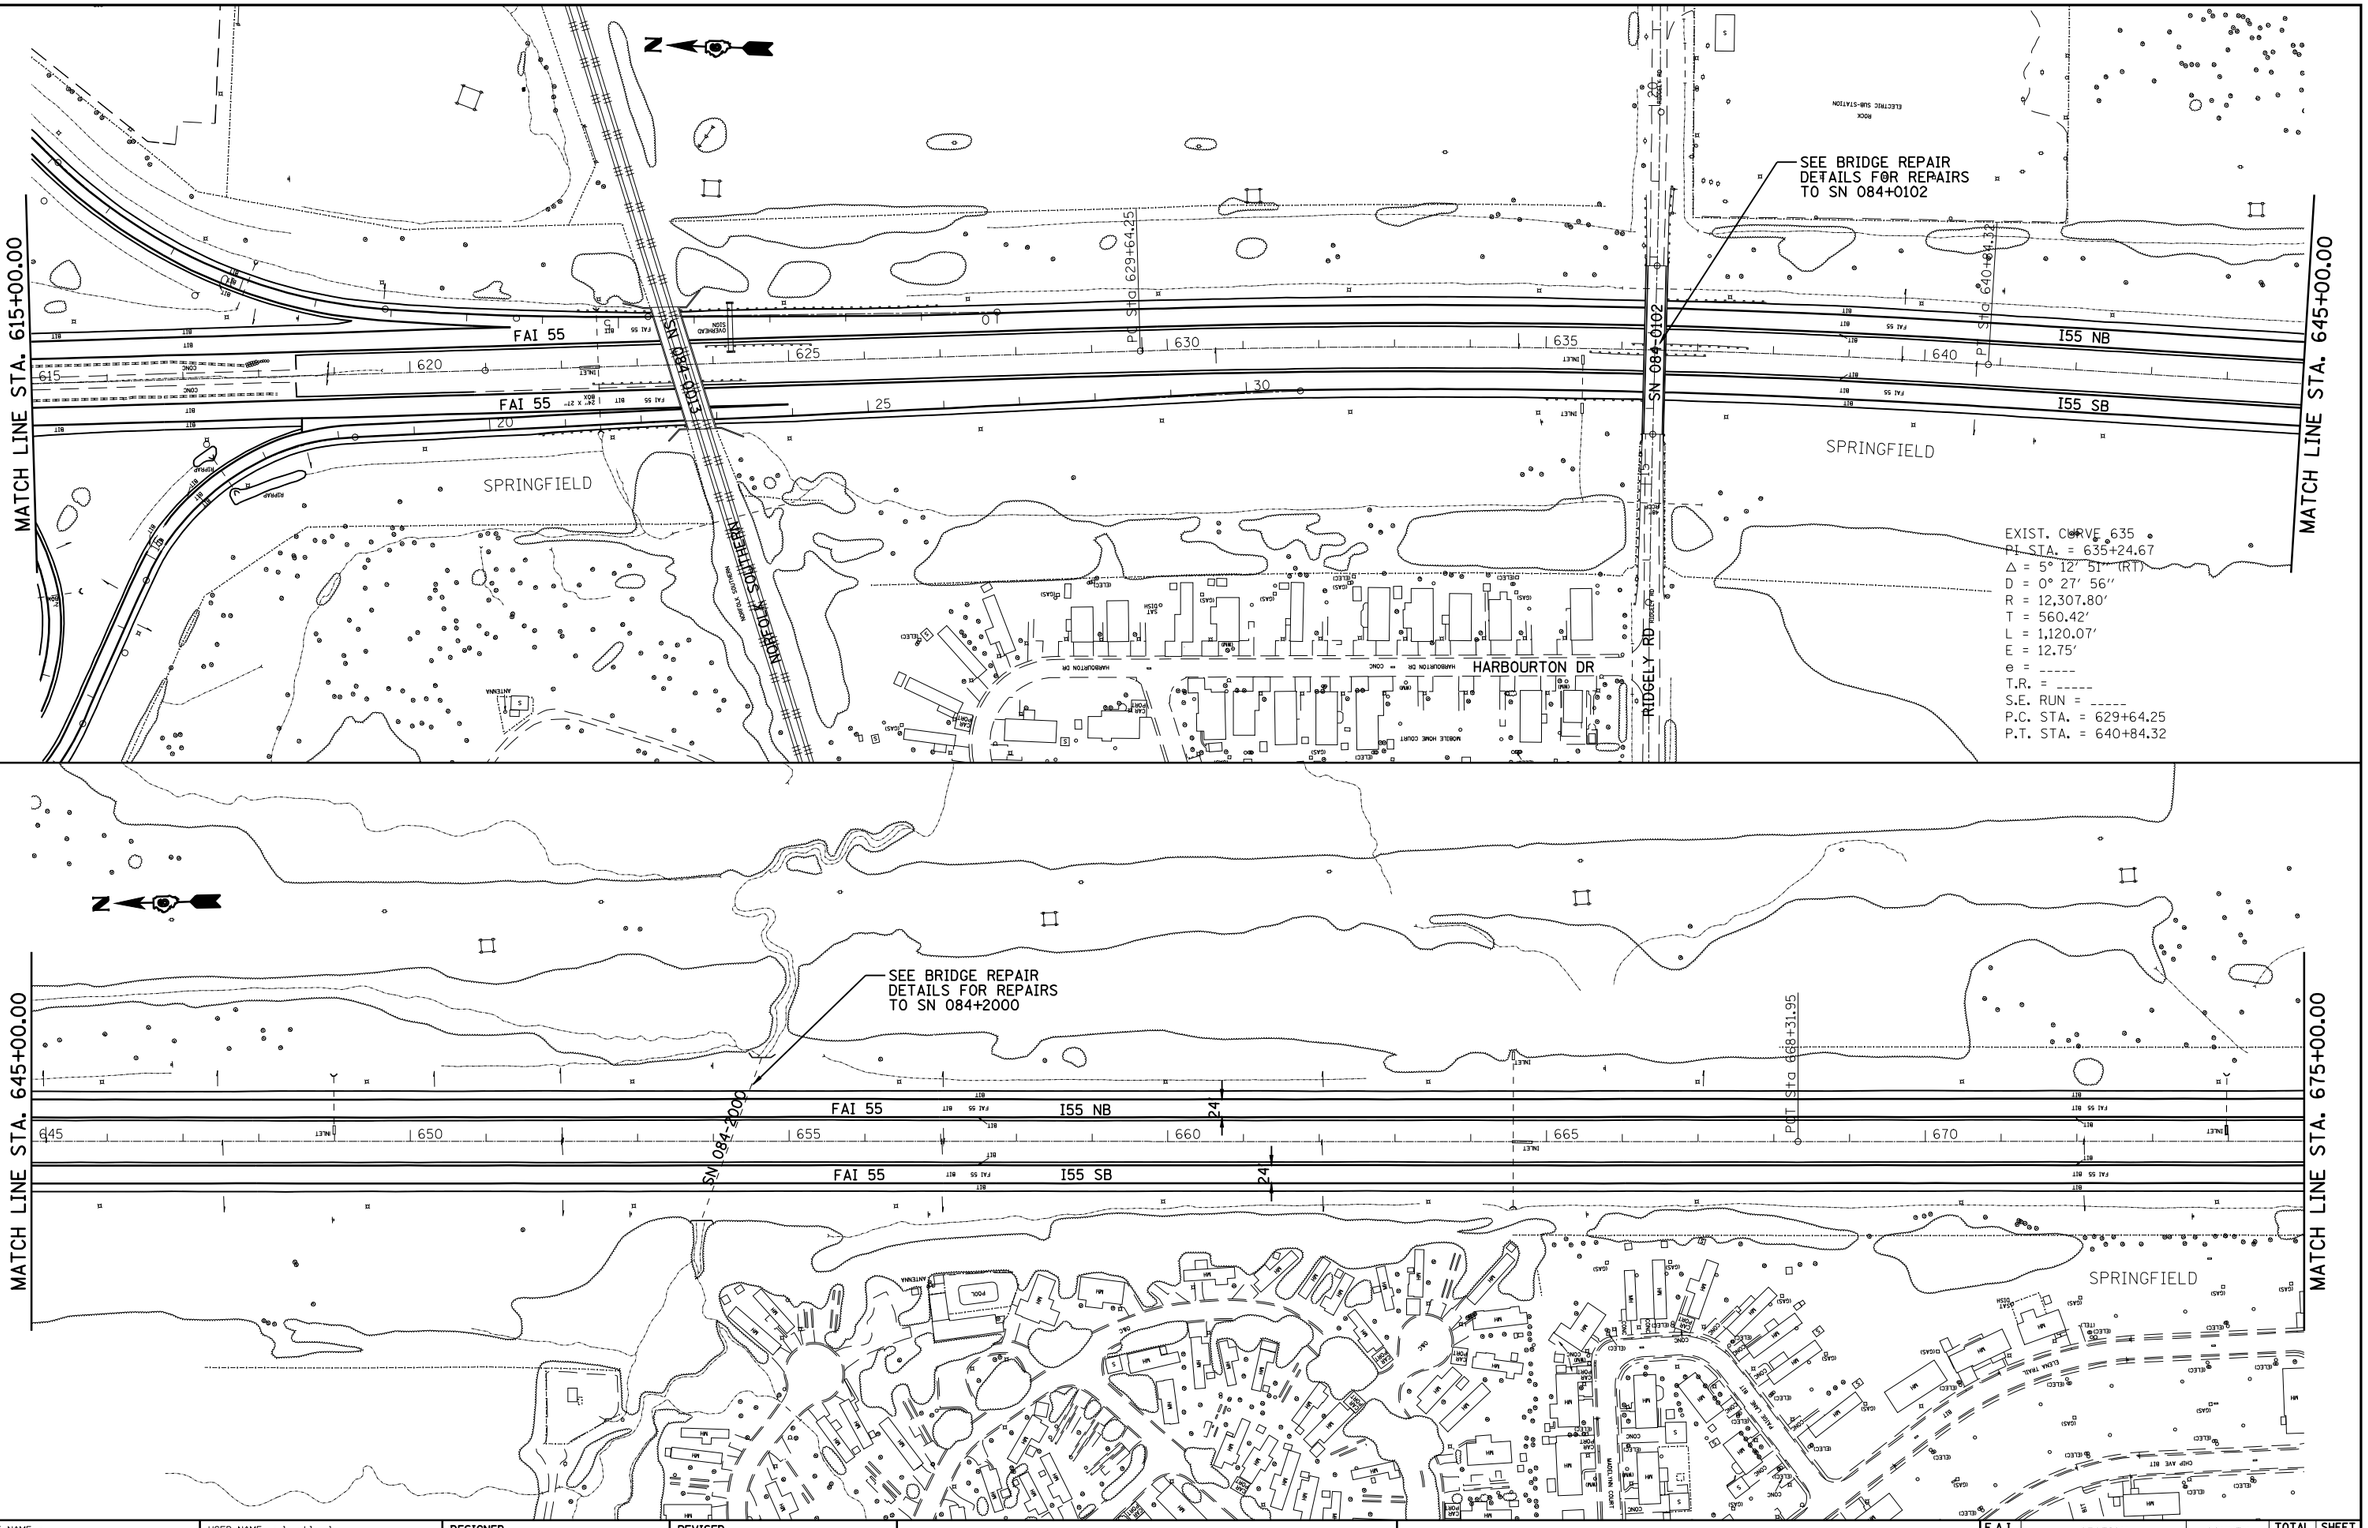


| | | | |
|---|---|---|---|
| FILE NAME = c:\pw_work\PWIDOT\LAUGHLINRL\d0176540\D672D43-sht-dblpln100.dgn | USER NAME = laughlinrl | DESIGNED - | REVISED - |
| | | DRAWN - | REVISED - |
| | PLOT SCALE = 200.0000 ' / IN. | CHECKED - | REVISED - |
| | PLOT DATE = Apr-29-2010 07:39:28AM | DATE - | REVISED - |

**STATE OF ILLINOIS**
**DEPARTMENT OF TRANSPORTATION**

**PLAN VIEW – I-55**

SCALE: | SHEET NO. OF SHEETS | STA. TO STA.

| F.A.I. RTE. | SECTION | COUNTY | TOTAL SHEETS | SHEET NO. |
|---|---|---|---|---|
| 55 | 84-2(RS-3) | SANGAMON | 156 | 46 |
| | | CONTRACT NO. 72D43 | | |
| | ILLINOIS FED. AID PROJECT | | | |