SYMBOLS

- CONSTRUCTION SPEED LIMIT SIGNS
- ARROWBOARD
- WORK AREA
- WORKER
- SIGN ON PORTABLE OR PERMANENT SUPPORT
- DIRECTION INDICATOR BARRICADE WITH STEADY BURN MONODIRECTIONAL LIGHT
- TYPE II BARRICADE, DRUM, OR VERTICAL BARRICADE WITH STEADY BURN MONODIRECTIONAL LIGHT
- FLAGGER WITH TRAFFIC CONTROL SIGN
- IMPACT ATTENUATOR

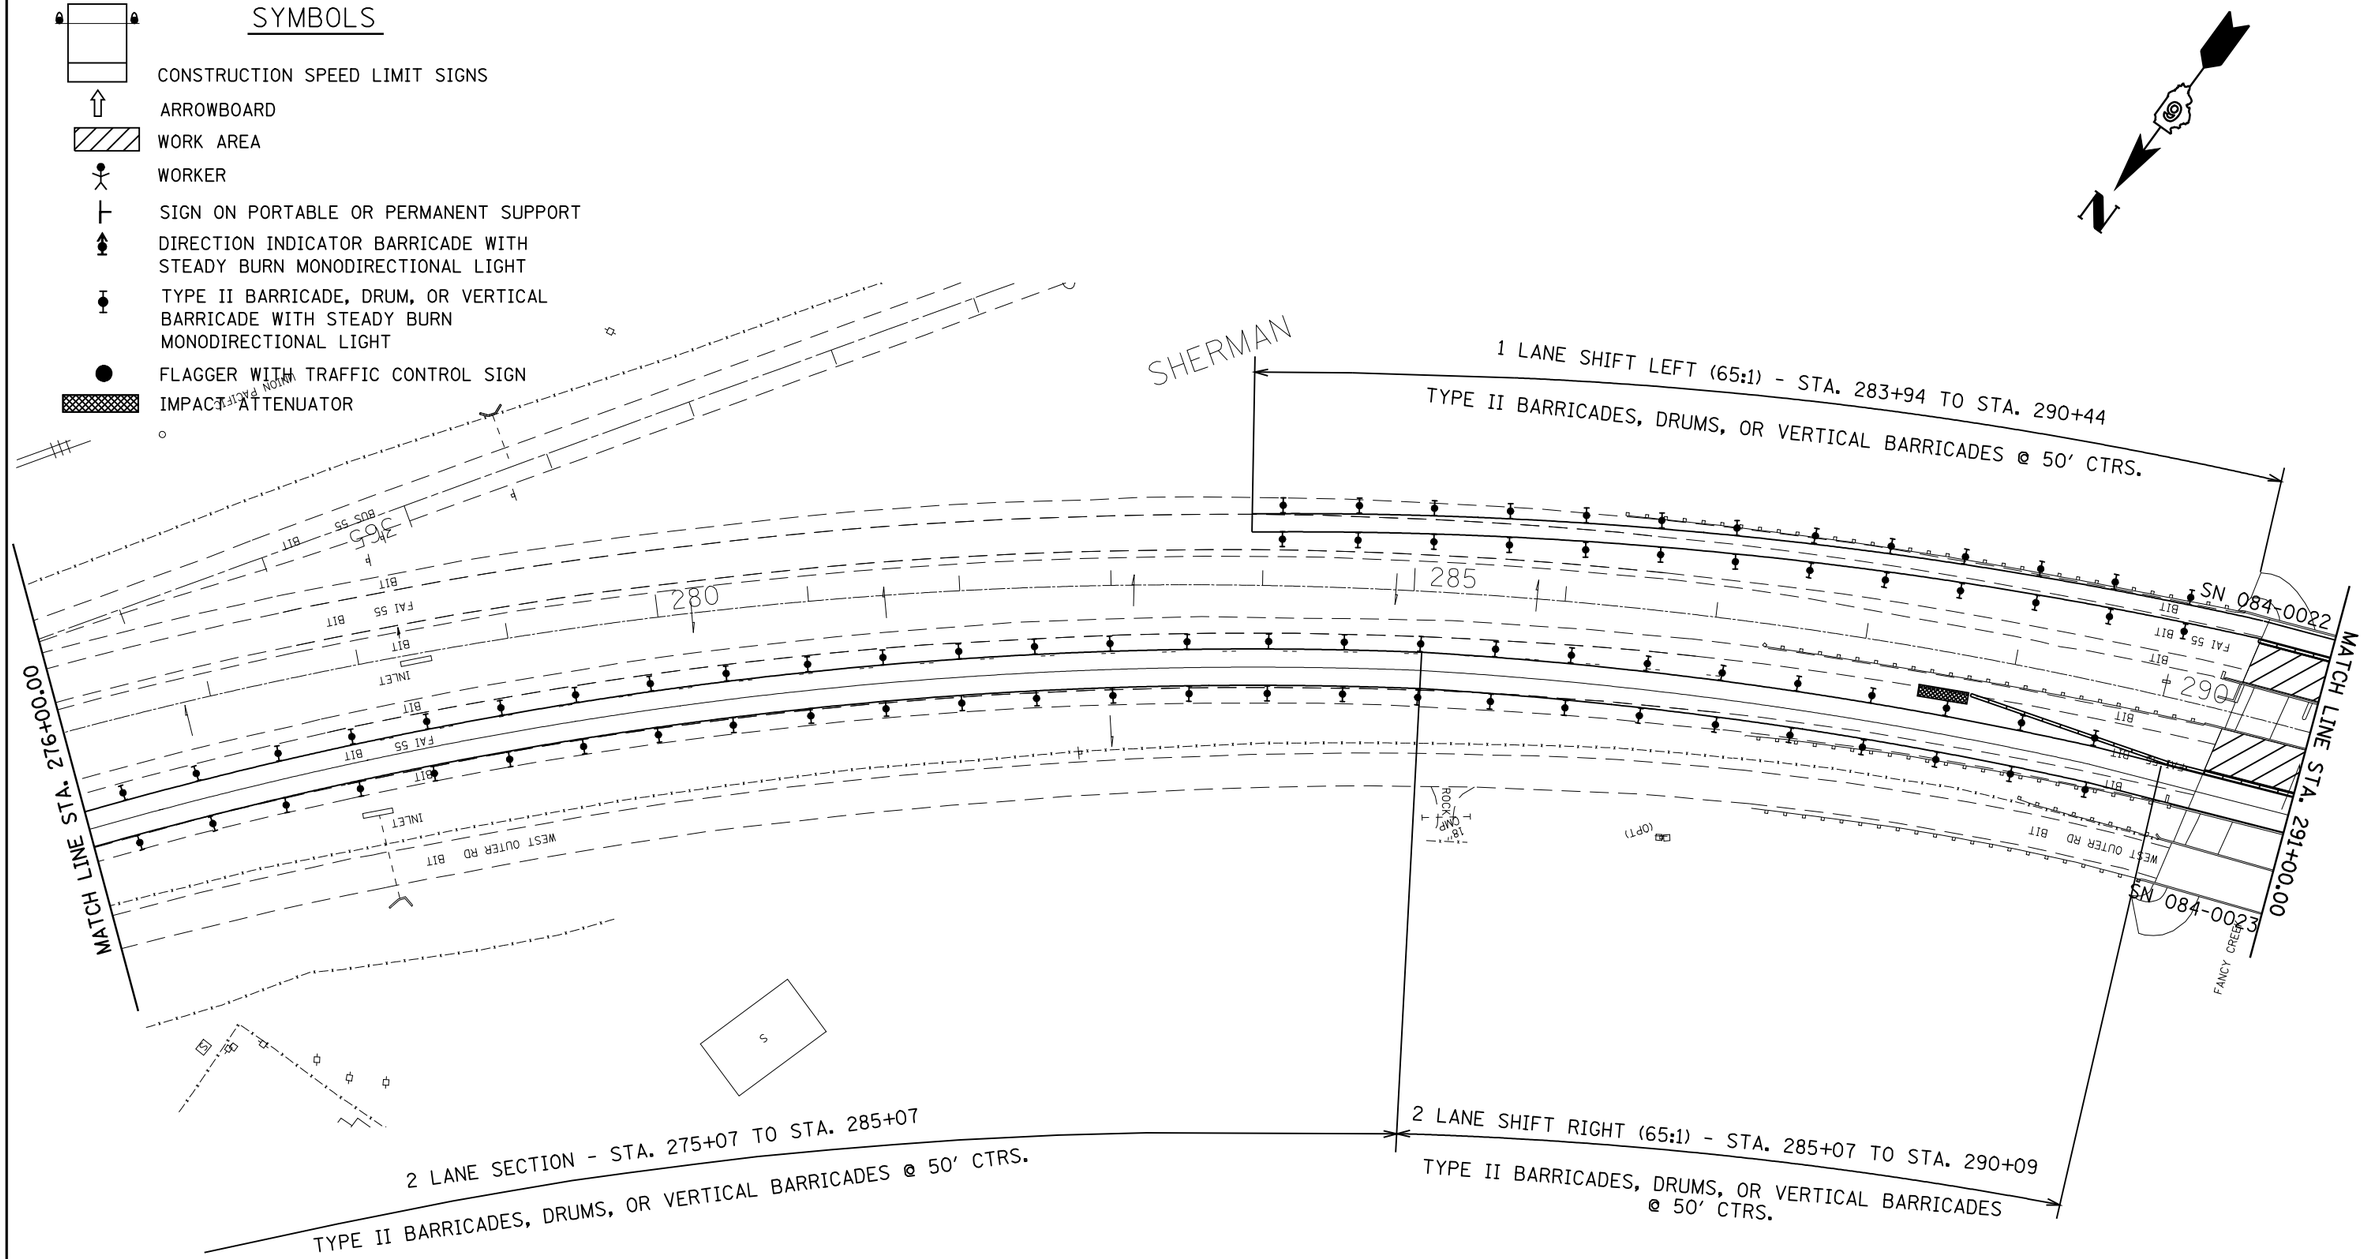

FILE NAME = c:\pw_work\PWIDOT\LAUGHLINRL\d0176540\D572D43-sht-stage2-SN22&23.dgn	USER NAME = laughlinrl	DESIGNED -	REVISED -
		DRAWN -	REVISED -
	PLOT SCALE = 100.0000 ' / IN.	CHECKED -	REVISED -
	PLOT DATE = Apr-29-2010 07:47:17AM	DATE -	REVISED -

STATE OF ILLINOIS
DEPARTMENT OF TRANSPORTATION

STAGE II TRAFFIC CONTROL
SN 084-0022 & 0023

SCALE: | SHEET NO. OF SHEETS | STA. | TO STA.

F.A.I. RTE.	SECTION	COUNTY	TOTAL SHEETS	SHEET NO.
55	84-2(RS-3)	SANGAMON	156	110
		CONTRACT NO. 72D43		
	ILLINOIS	FED. AID PROJECT		