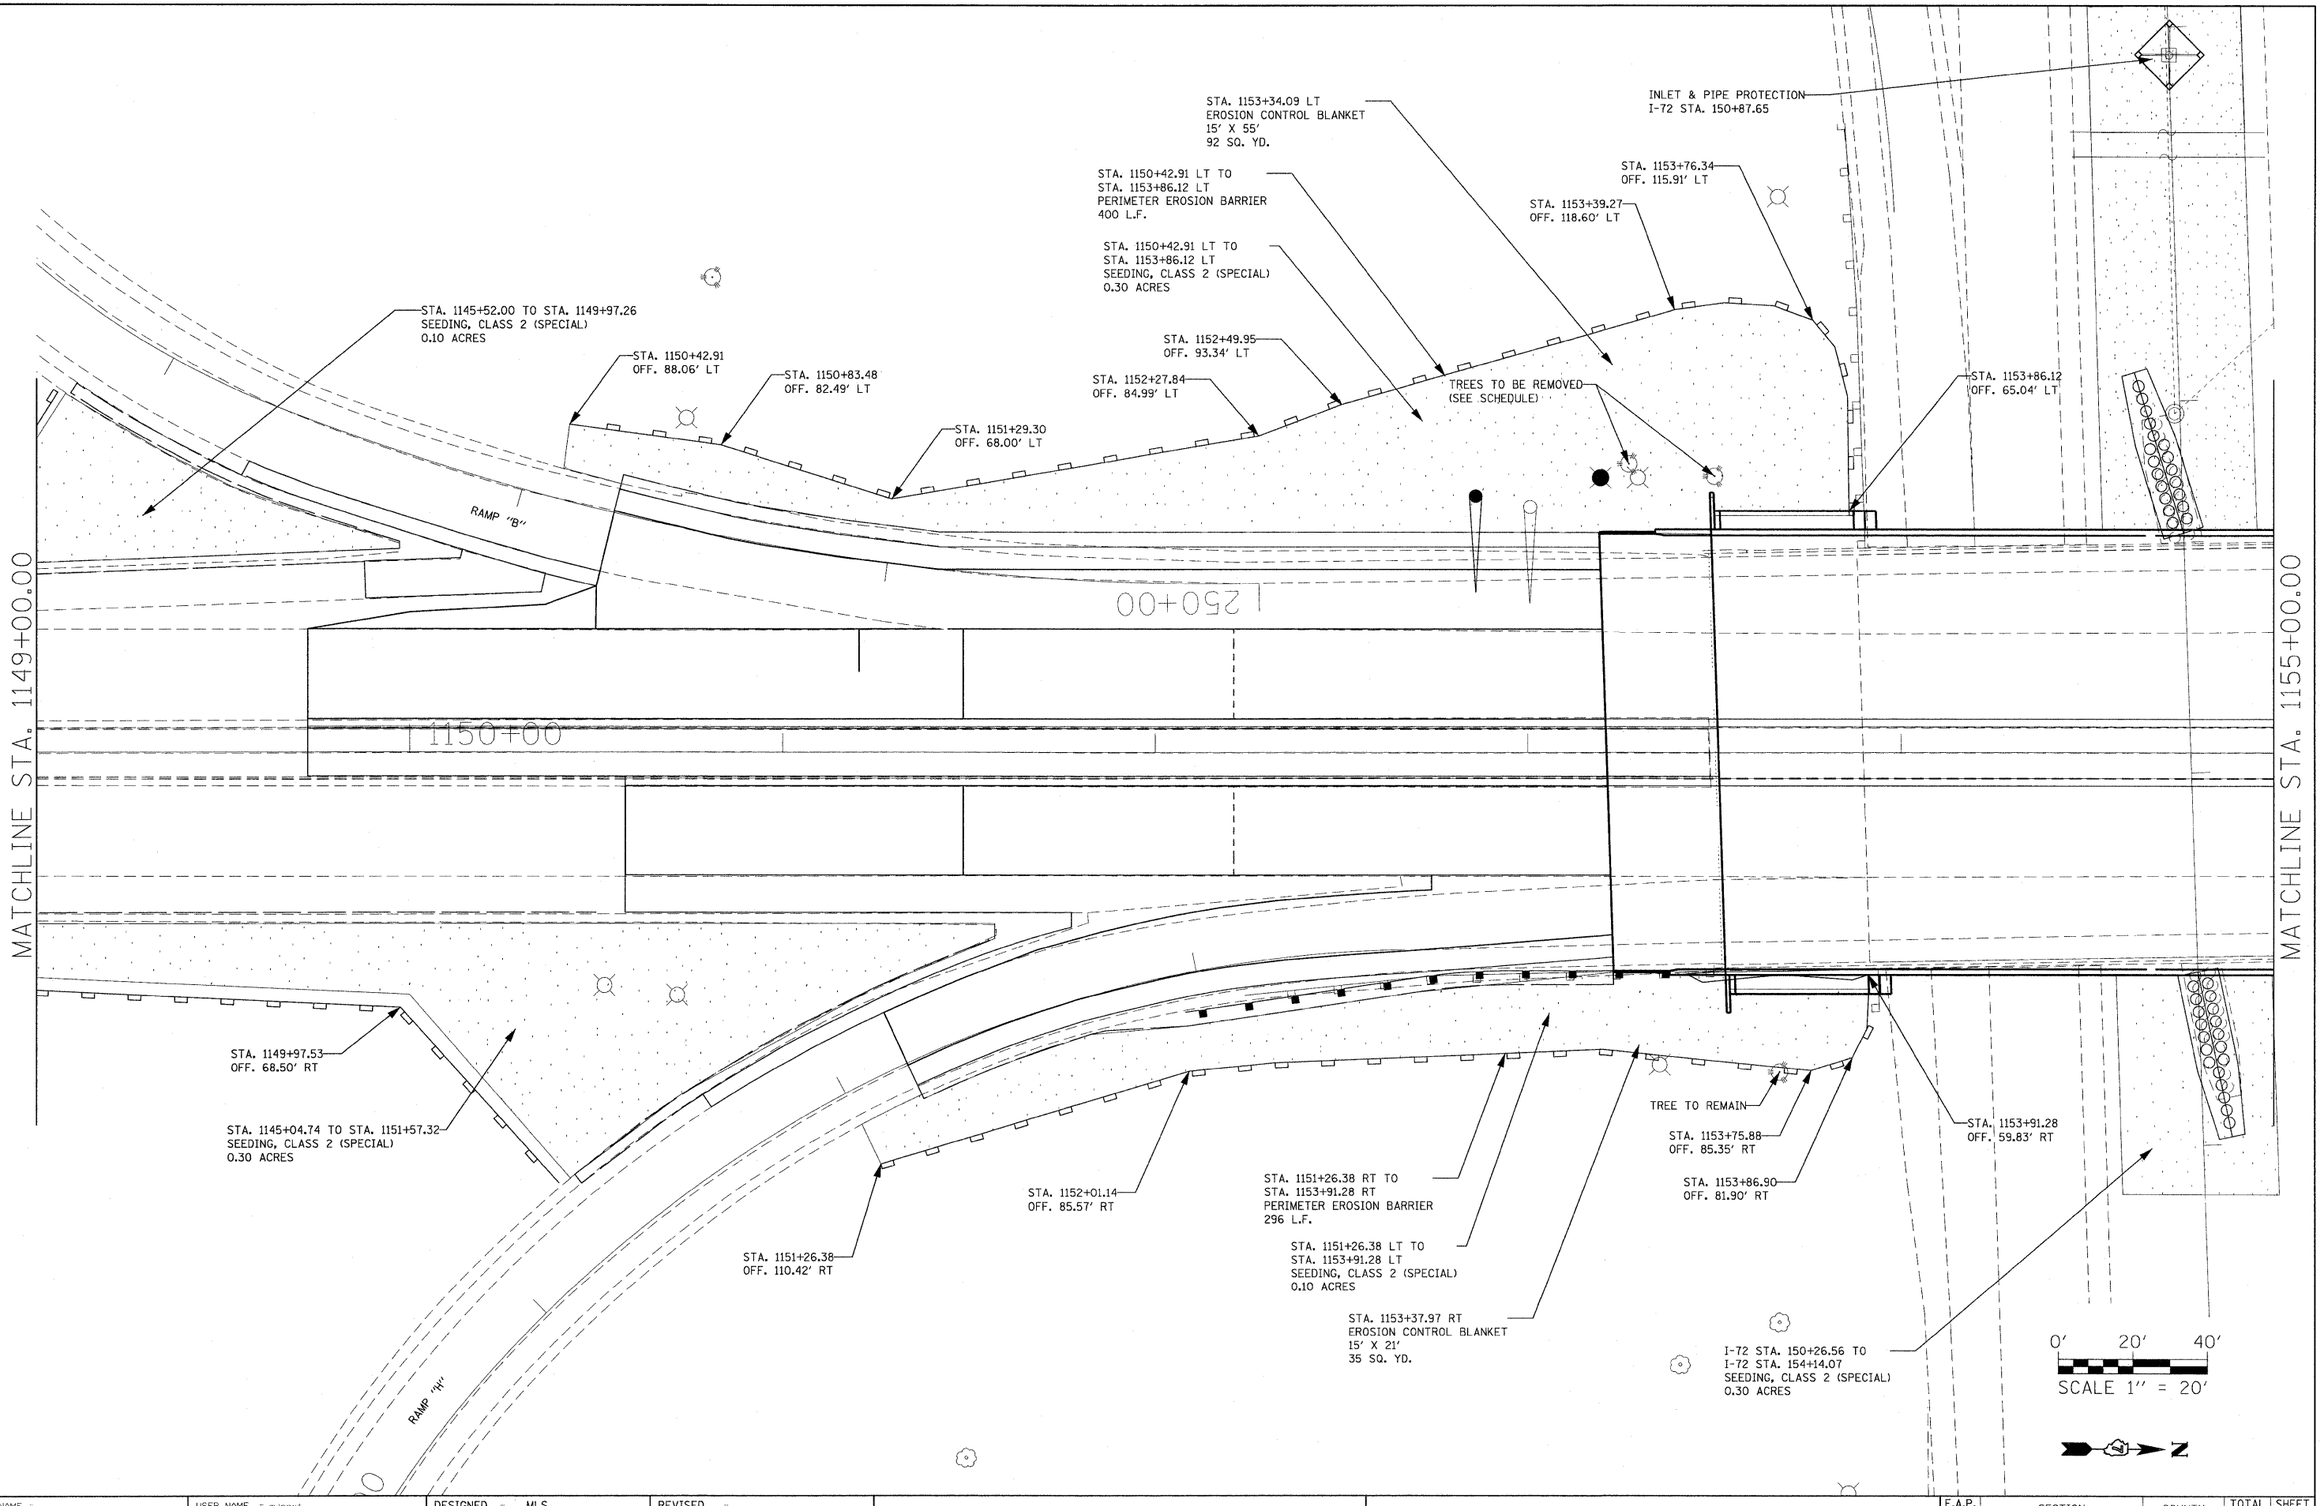

FILE NAME = P:\080276\US 51 over I-72\4-CADD\4.2-TR\SHEETS\0774387-sht-eros-002.dgn	USER NAME = mjoost	DESIGNED - MLS	REVISED -
		DRAWN -	REVISED - MLS
	PLOT SCALE = 20.0000 ' / in.	CHECKED - SJK	REVISED -
	PLOT DATE = 3/12/2018	DATE -	REVISED -

STATE OF ILLINOIS
DEPARTMENT OF TRANSPORTATION

EROSION AND SEDIMENT CONTROL

SCALE: 1:20 | SHEET NO. 2 OF 4 SHEETS | STA. 1149+50 TO STA. 1155+00

F.A.P. RTE.	SECTION	COUNTY	TOTAL SHEETS	SHEET NO.
322	(58-64HB-1)B-1	MACON	149	44
	US ROUTE 51	CONTRACT NO. 74387		
FED. ROAD DIST. NO. 7	ILLINOIS	FED. AID PROJECT		