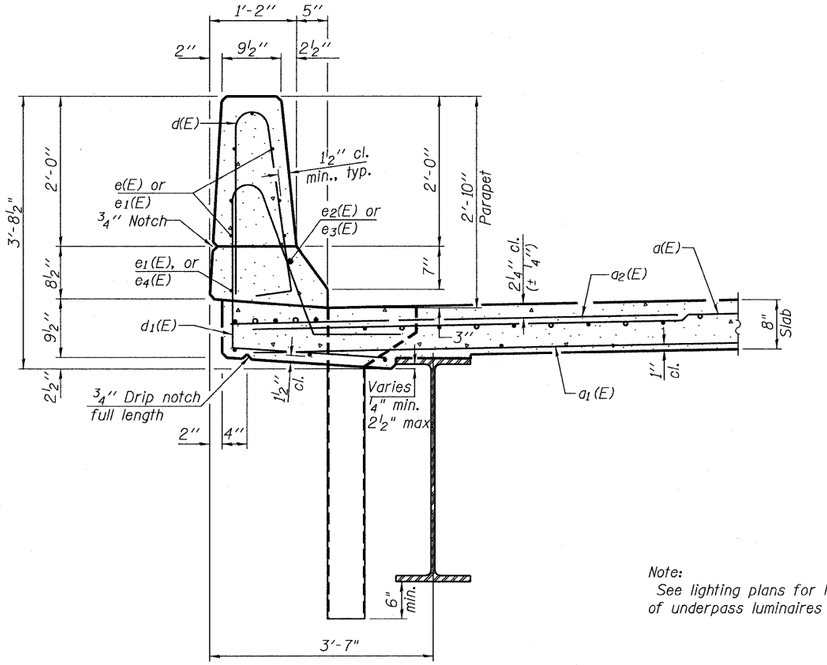

SECTION THRU S. PARAPET

Note:
See lighting plans for locations and details of underpass luminaires and conduit.

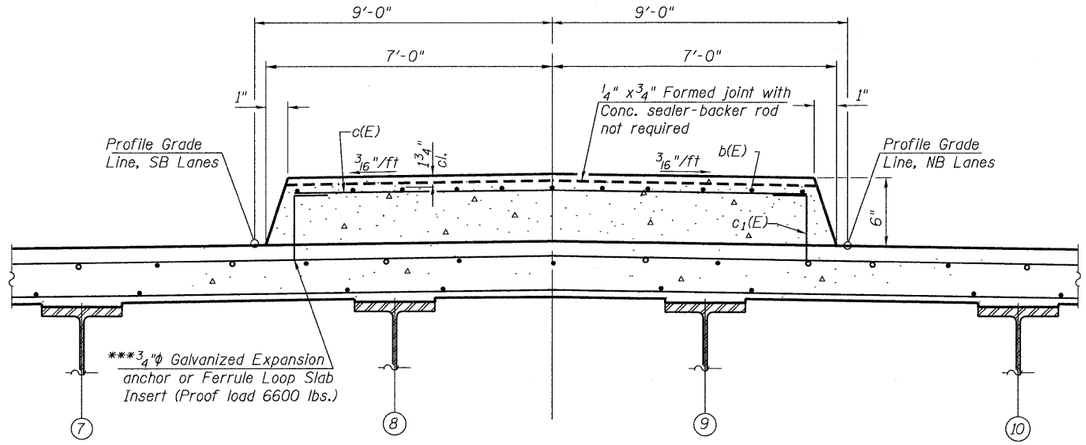

SECTION THRU MEDIAN

*** The cost of Expansion Anchors/Inserts is included in the cost of reinforcement bars, epoxy coated.

* 12½"From ℄ Structure, 10 13/16" from PG
** 11" between bms 1 thru 4 & 13 thru 16
12" between bms 8 & 9
12¾" between bms 4 thru 8 & 9 thru 13

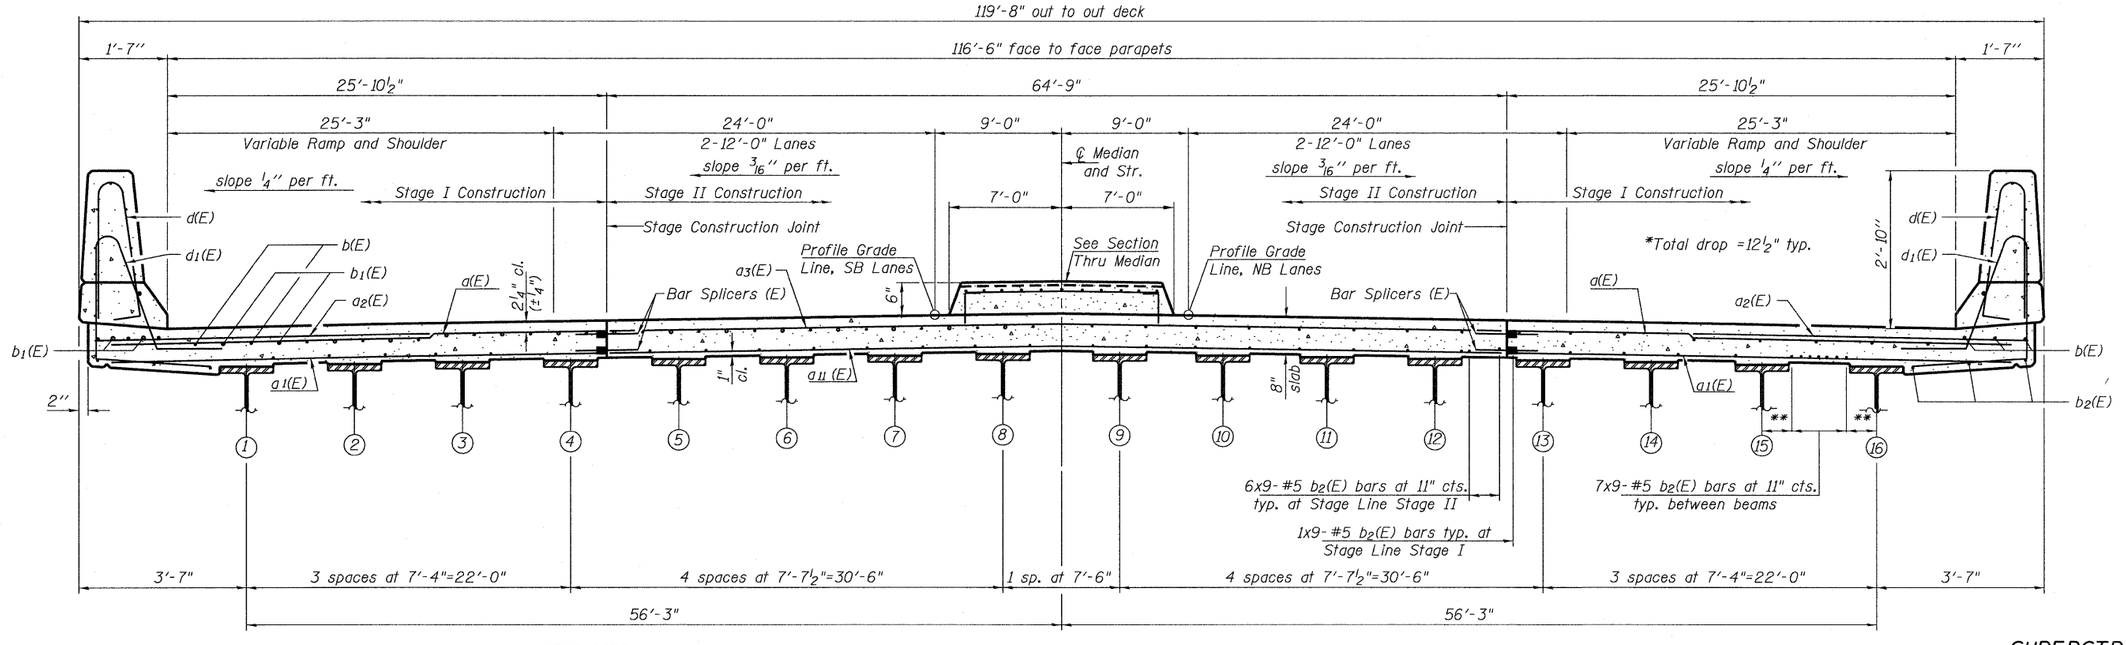

NEAR PIER

NEAR MIDSPAN

CROSS SECTION
(Looking North)

SUPERSTRUCTURE
STRUCTURE NO. 058-0136

Coombe-Bloxdorf P.C.
-CIVIL ENGINEERS-
-STRUCTURAL ENGINEERS-
-LAND SURVEYORS-
Design Firm License No. 184-002703

PROJECT NO. 08052-6
SCALE
DATE 12/22/09
DESIGN BY BD/MCB
DRAWN BY TFG
CHECKED BY MCB

SHEET NO. 16
36 SHEETS

F.A.P. RTE.	SECTION	COUNTY	TOTAL SHEETS	SHEET NO.
322	(58-64HB-1)B-1	MACON	149	75
		CONTRACT NO. 74387		
FED. ROAD DIST. NO. 7	ILLINOIS	FED. AID PROJECT		

SI-2-R

10-1-08

USER NAME = jheger