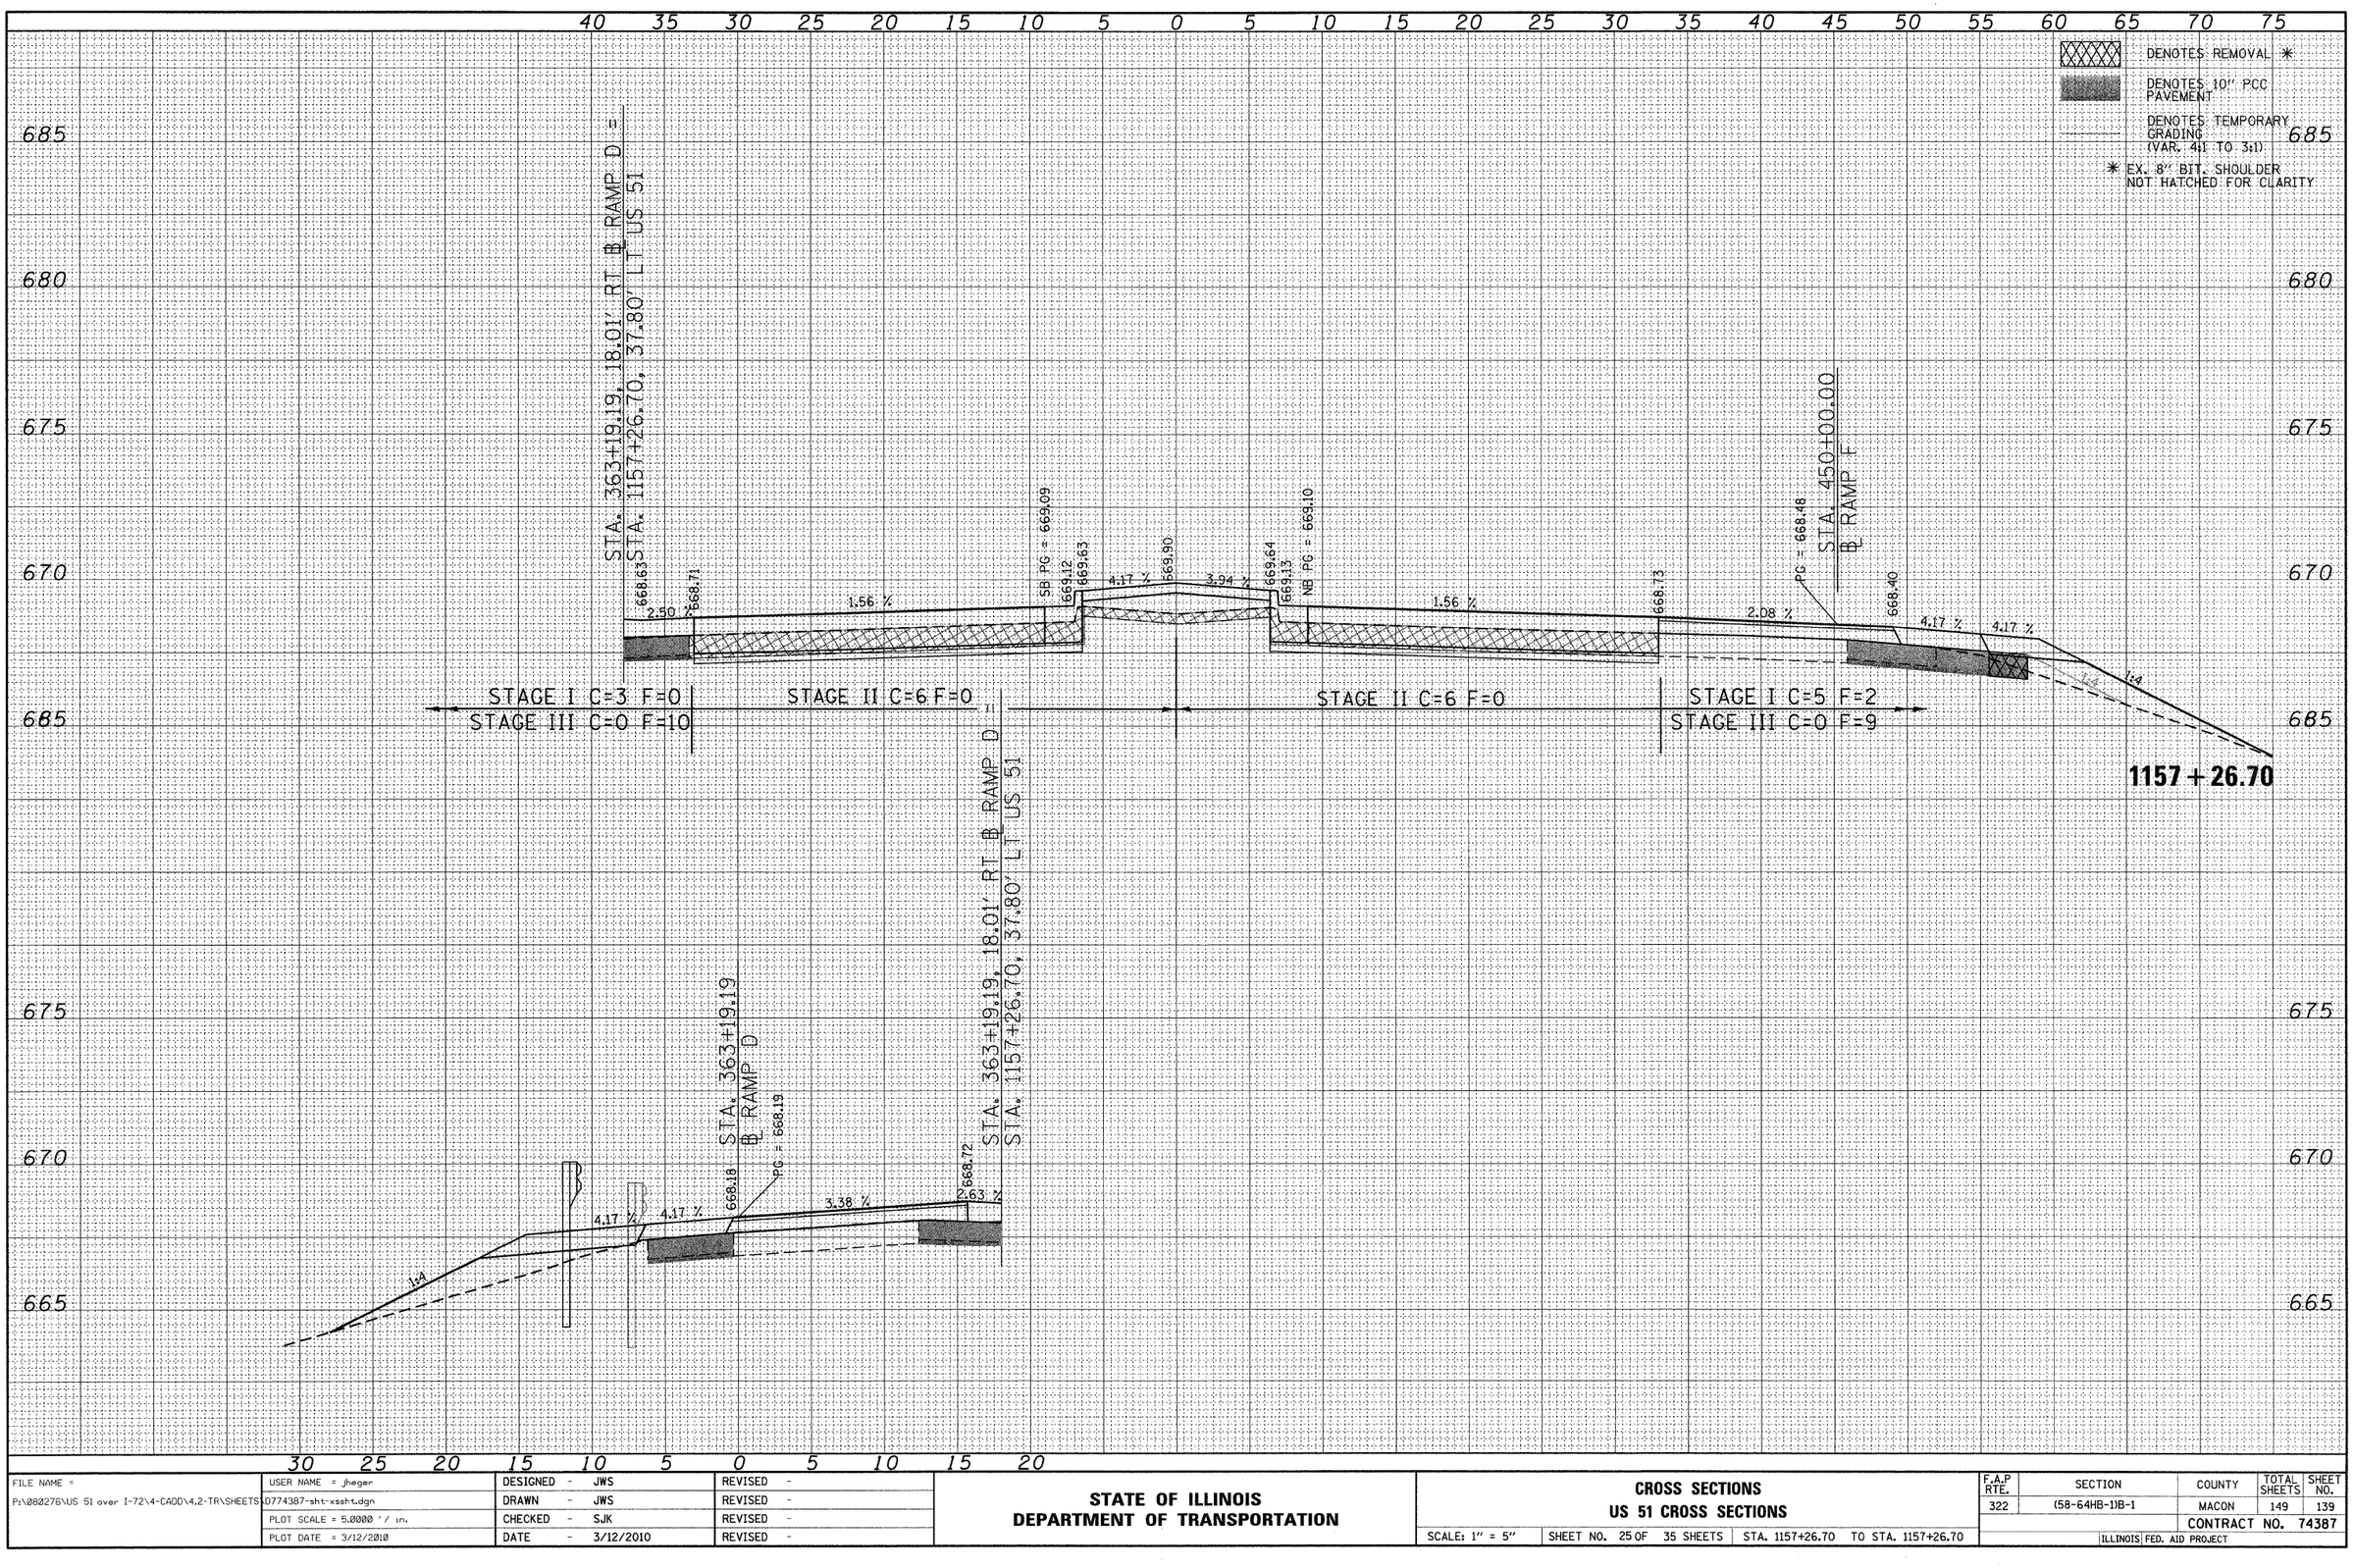

FINAL SURVEY — NOTE BOOK — NO. — SURVEYED — PLOTTED — TRACED — AREAS — AREAS CHECKED — BY — DATE

ORIGINAL SURVEY — NOTE BOOK — NO. — SURVEYED — PLOTTED — TRACED — AREAS — AREAS CHECKED — BY — DATE

FILE NAME = P:\080276\US 51 over I-72\4-CADD\4.2-TR\SHEETS\0774387-sht-xssht.dgn	USER NAME = jheger	DESIGNED - JWS	REVISED -
		DRAWN - JWS	REVISED -
	PLOT SCALE = 5.0000 ' / in.	CHECKED - SJK	REVISED -
	PLOT DATE = 3/12/2010	DATE - 3/12/2010	REVISED -

STATE OF ILLINOIS
DEPARTMENT OF TRANSPORTATION

CROSS SECTIONS
US 51 CROSS SECTIONS

SCALE: 1" = 5" | SHEET NO. 25 OF 35 SHEETS | STA. 1157+26.70 TO STA. 1157+26.70

F.A.P RTE.	SECTION	COUNTY	TOTAL SHEETS	SHEET NO.
322	(58-64HB-1)B-1	MACON	149	139
		CONTRACT NO. 74387		
	ILLINOIS	FED. AID PROJECT		