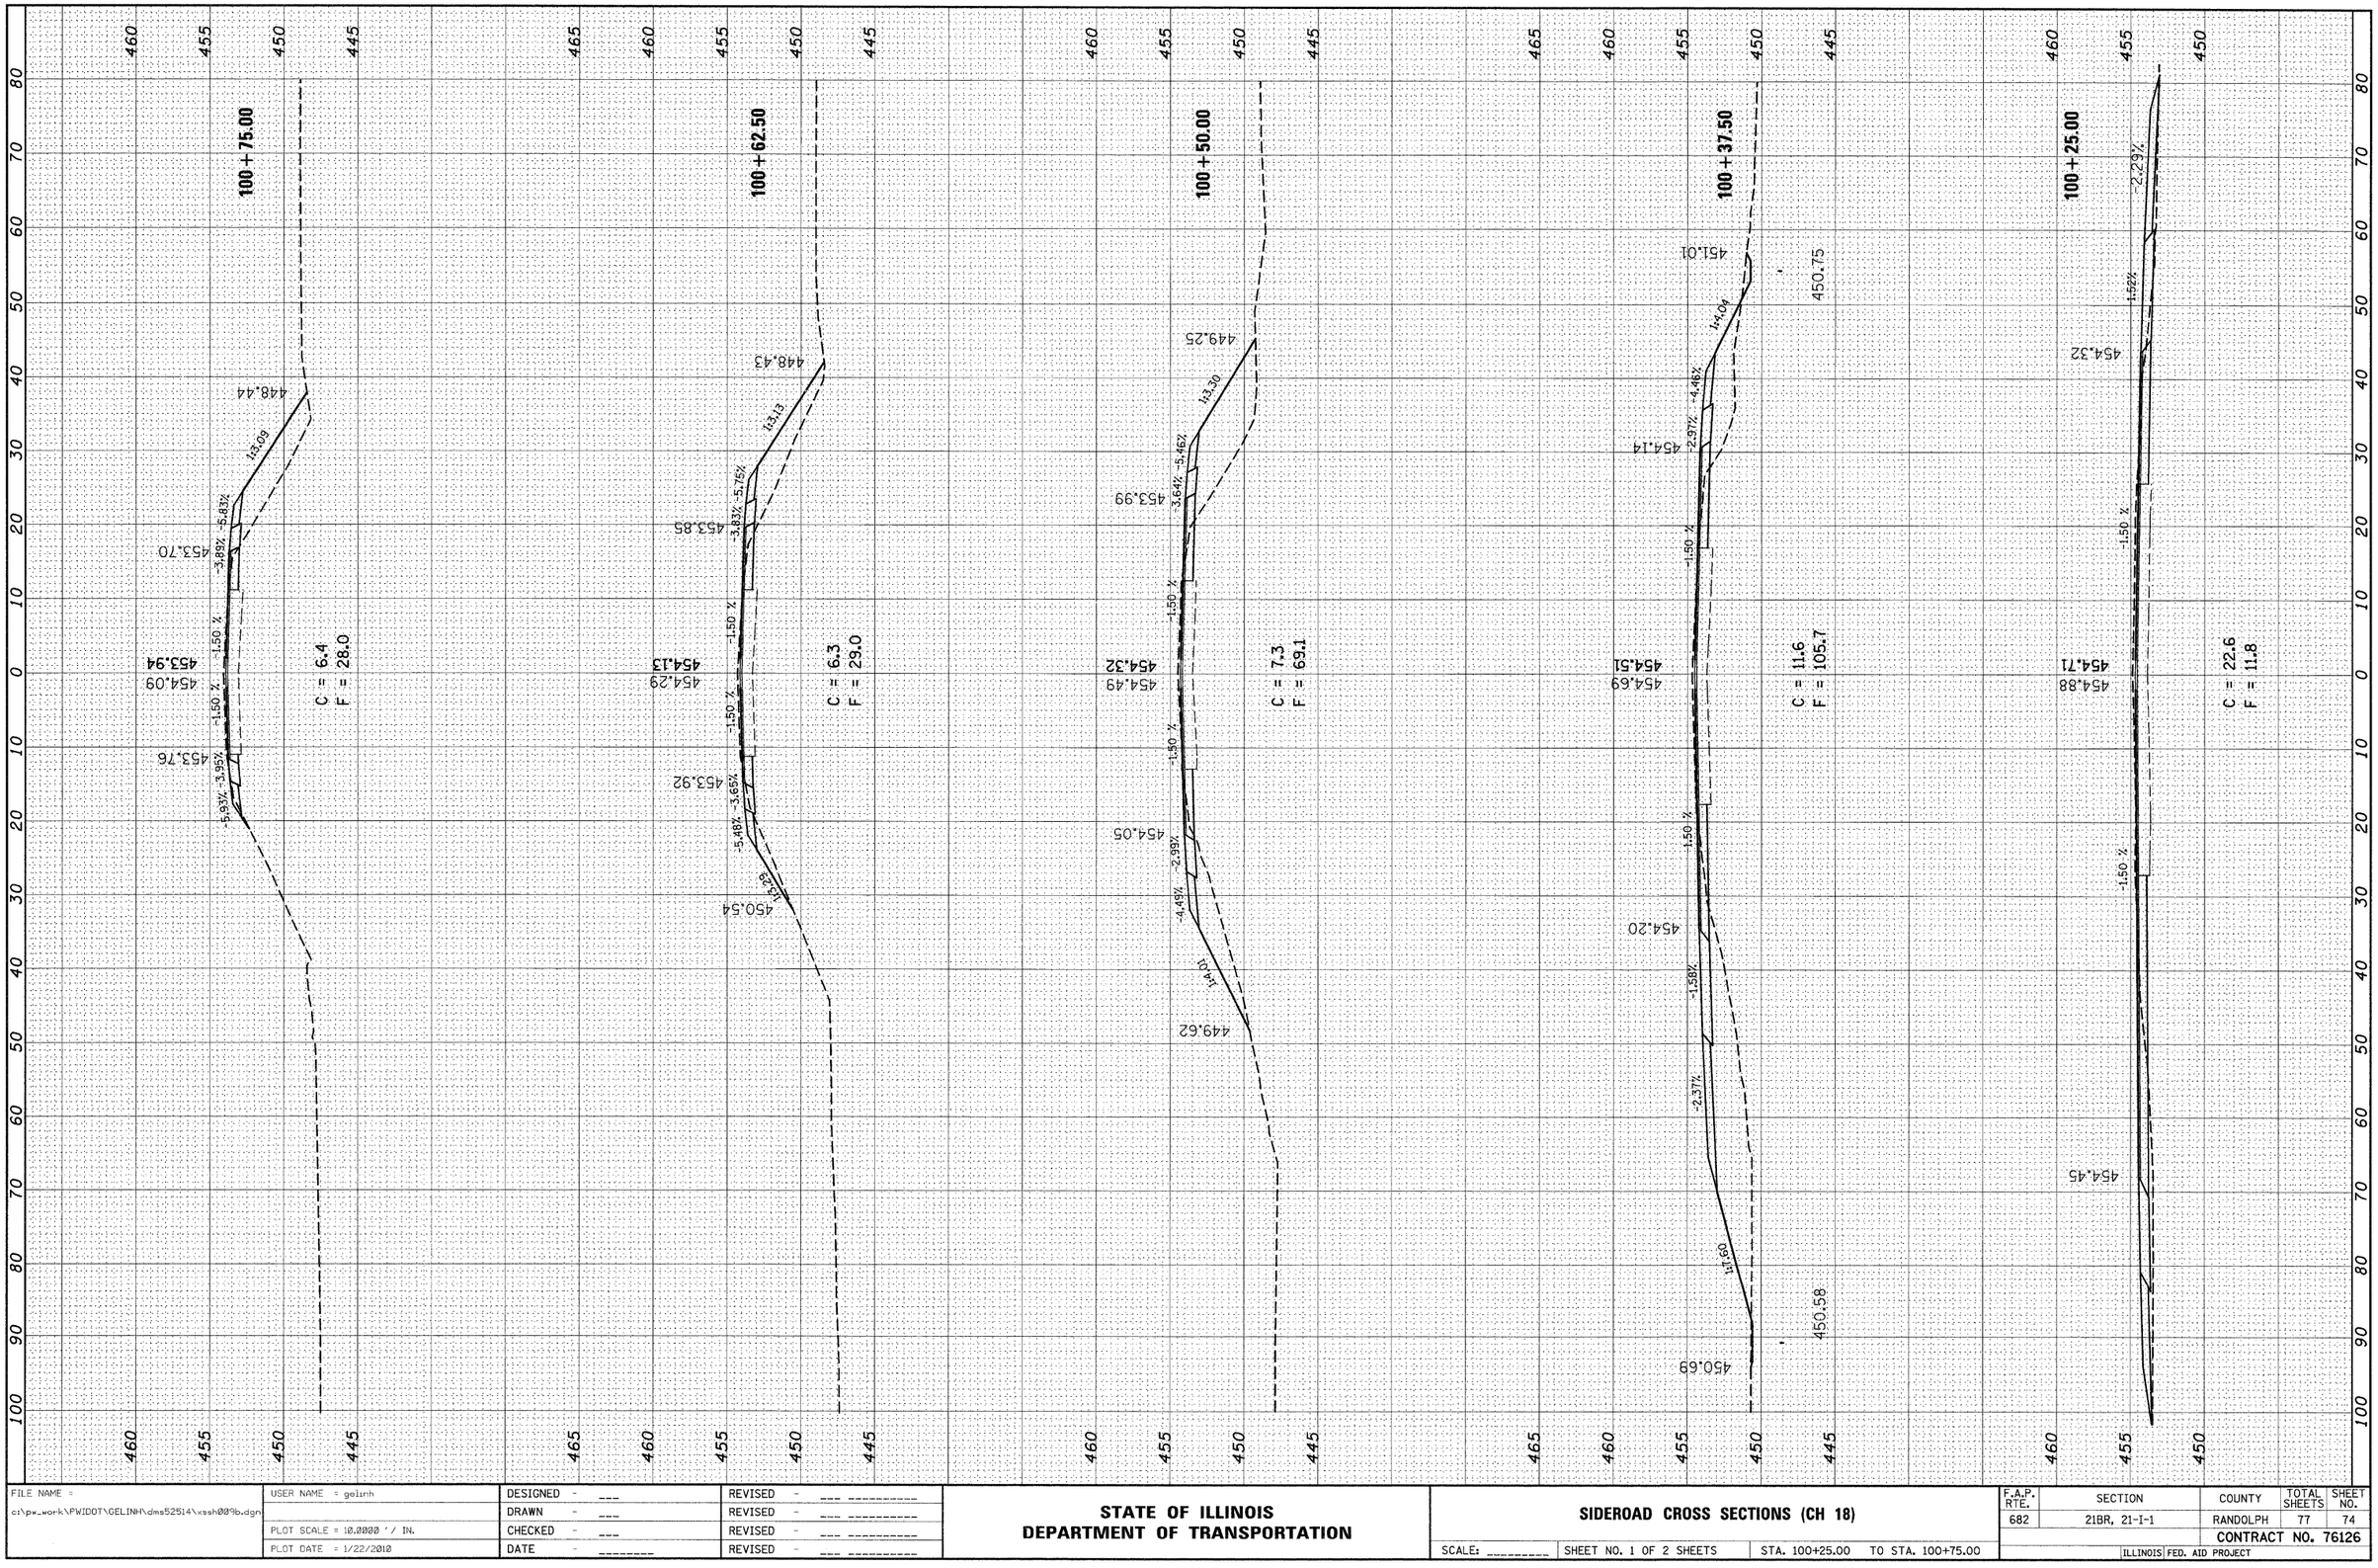

FINAL SURVEY | SURVEYED | BY | DATE
NOTE BOOK | PLOTTED
NO. | TEMPLATE
AREAS
AREAS CHECKED

ORIGINAL SURVEY | SURVEYED | BY | DATE
NOTE BOOK | PLOTTED
NO. | TEMPLATE
AREAS
AREAS CHECKED

FILE NAME = c:\pw_work\PWIDOT\GELINH\dms52514\xssh00%b.dgn	USER NAME = gelinh	DESIGNED - ___	REVISED - ___ _____
		DRAWN - ___	REVISED - ___ _____
	PLOT SCALE = 10.0000 ' / IN.	CHECKED - ___	REVISED - ___ _____
	PLOT DATE = 1/22/2010	DATE - _____	REVISED - ___ _____

STATE OF ILLINOIS
DEPARTMENT OF TRANSPORTATION

SIDEROAD CROSS SECTIONS (CH 18)

SCALE: _____ | SHEET NO. 1 OF 2 SHEETS | STA. 100+25.00 | TO STA. 100+75.00

F.A.P. RTE.	SECTION	COUNTY	TOTAL SHEETS	SHEET NO.
682	21BR, 21-I-1	RANDOLPH	77	74
		CONTRACT NO. 76126		
	ILLINOIS FED. AID PROJECT			