F.A. RTE.	SECTION	COUNTY	TOTAL SHEETS	SHEET NO.
310	60-16	MADISON	662	84
STA.		TO STA.		
FED. ROAD DIST. NO. 8	ILLINOIS	FED. AID PROJECT		

CONTRACT NO. 76311

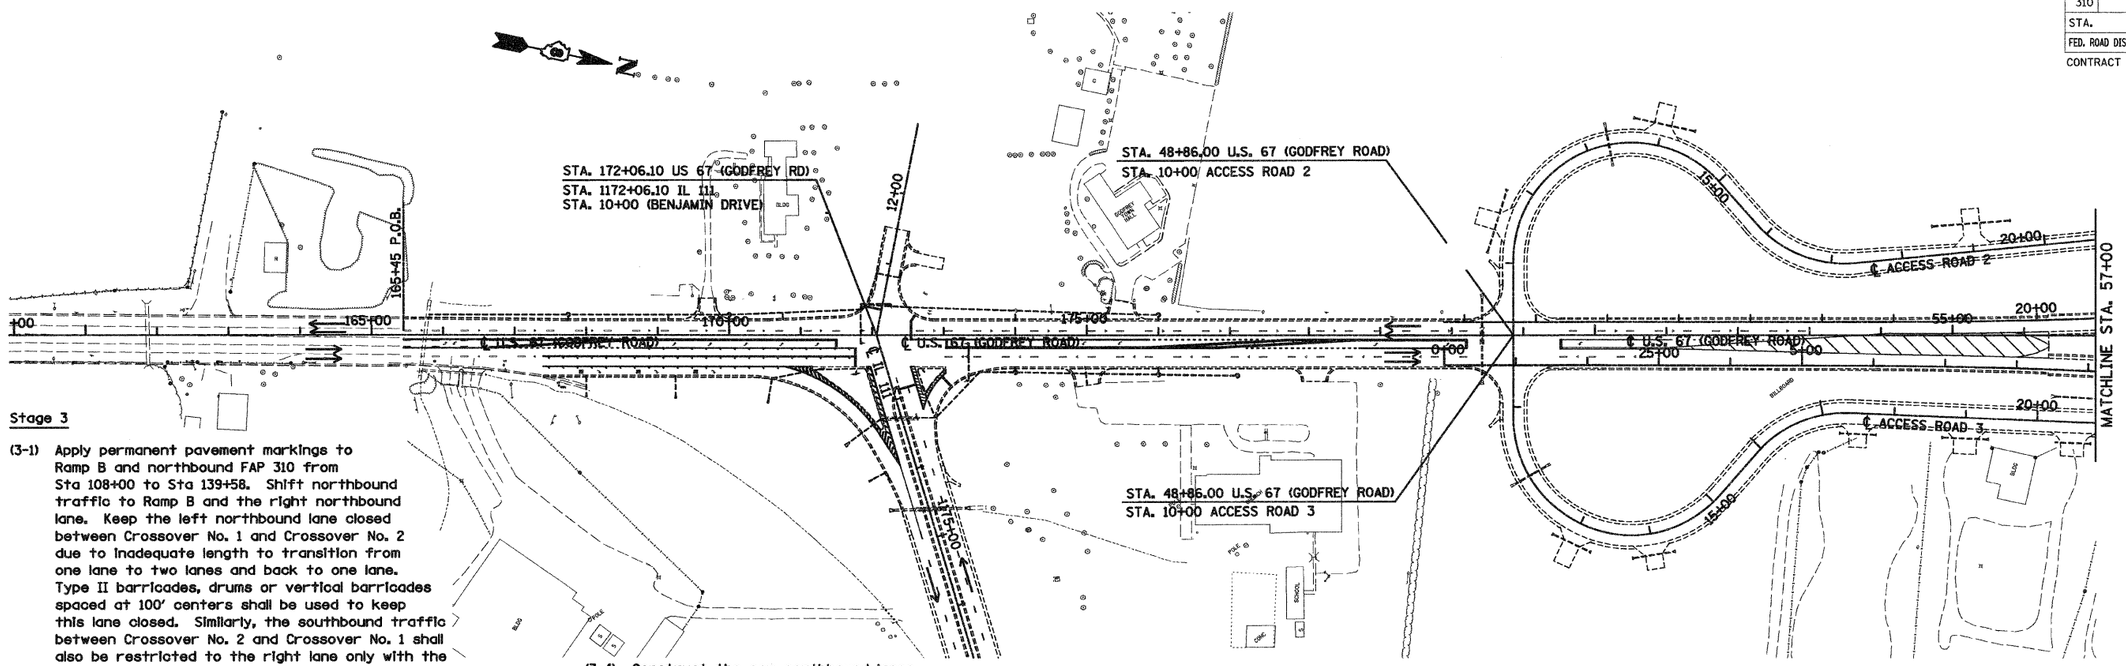

Stage 3

(3-1) Apply permanent pavement markings to Ramp B and northbound FAP 310 from Sta 108+00 to Sta 139+58. Shift northbound traffic to Ramp B and the right northbound lane. Keep the left northbound lane closed between Crossover No. 1 and Crossover No. 2 due to inadequate length to transition from one lane to two lanes and back to one lane. Type II barricades, drums or vertical barricades spaced at 100' centers shall be used to keep this lane closed. Similarly, the southbound traffic between Crossover No. 2 and Crossover No. 1 shall also be restricted to the right lane only with the left lane closed with Type II barricades, drums or vertical barricades spaced at 100' centers.

(3-2) Construct FAP 310 southbound lanes from Sta. 91+50 to Sta. 97+50 and northbound lanes from Sta. 92+50 to Sta. 108+00. Finalize Ramp B slopes from Sta. 8+43.91 to Sta. 15+50.

(3-3) Construct the new southbound lanes from Sta. 136+00 to Sta. 181+50. See next sheet (Beuttel Road) for additional staging information.

(3-4) Construct the new northbound lanes from Sta. 179+00 to Sta. 225+00.

(3-5) Construct all gaps in shoulders omitted in Stage 1. Construct Northbound connector from Sta 225+00 to Sta 227+00.

(3-6) Modify the pavement marking and signing on the crossover at Sta. 217+55 to Sta. 229+00 for one lane southbound traffic and open all pavements to traffic.

(3-7) Remove unnecessary crossover pavements and any remaining existing pavement (including Ingham Lane). Complete southbound pavement and median shoulder on the crossover at Sta 217+55 to Sta 229+00. Complete northbound pavement and shoulder from Sta 224+50 to Sta 225+00.

(3-8) Complete final grading, seeding, and clean up.

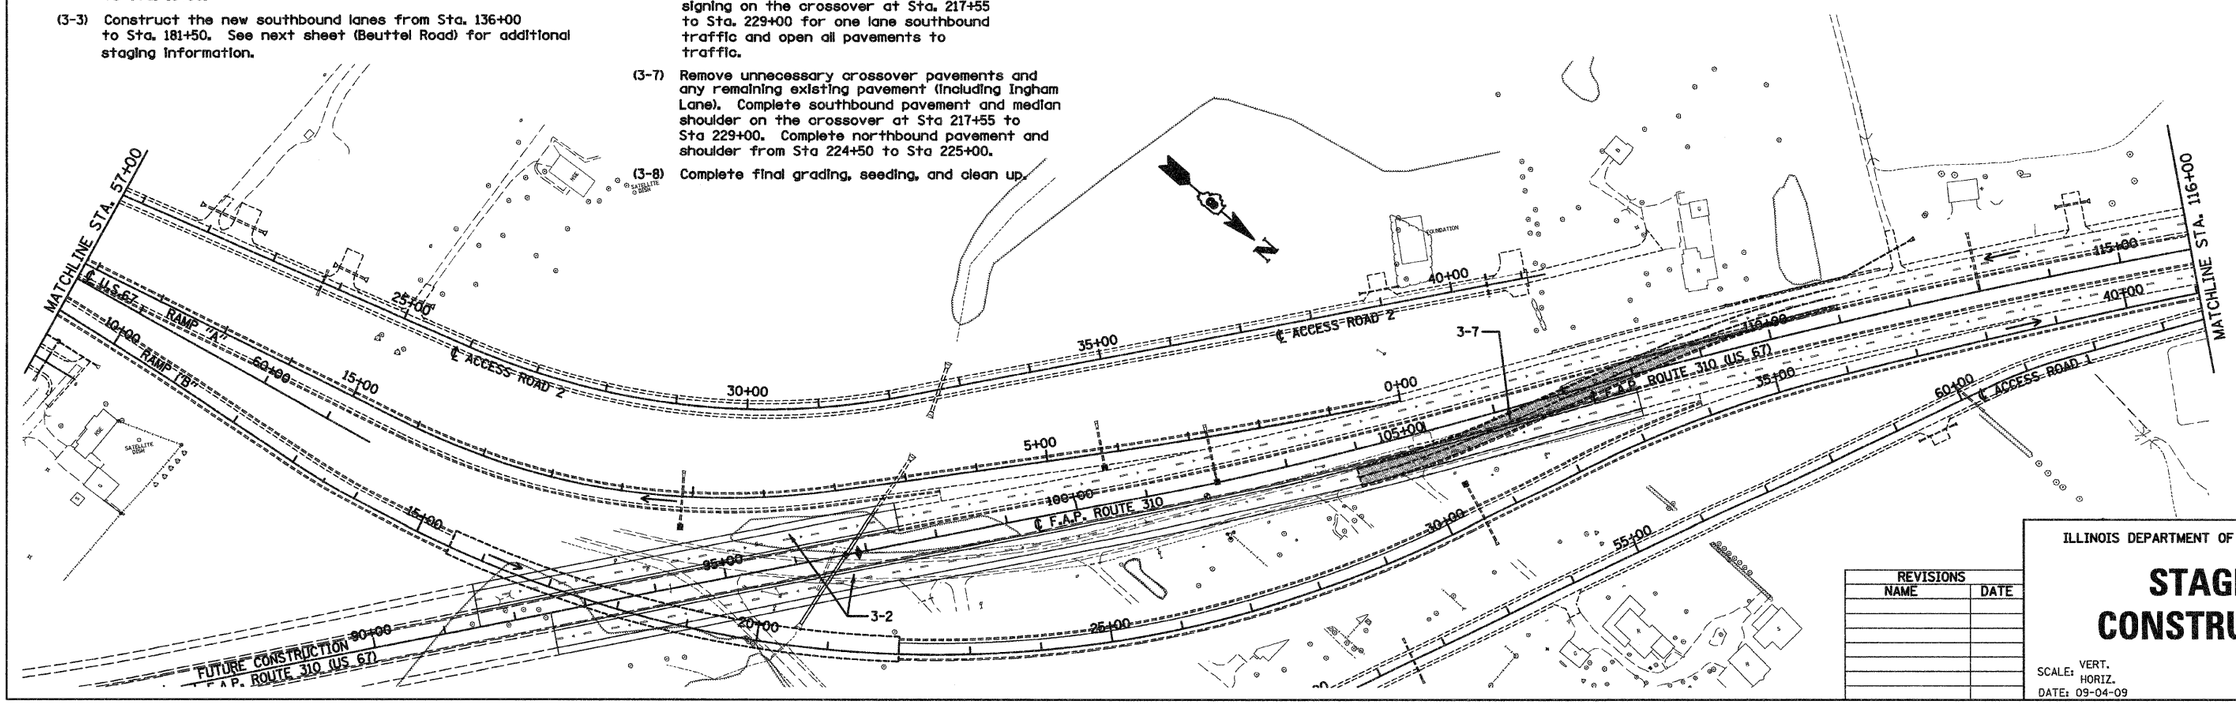

REVISIONS	
NAME	DATE

ILLINOIS DEPARTMENT OF TRANSPORTATION

STAGE 3 CONSTRUCTION

SCALE: VERT. HORIZ.

DATE: 09-04-09

DRAWN BY: U.J.

CHECKED BY: J.J.C.