F.A.P. RTE.	SECTION	COUNTY	TOTAL SHEETS	SHEET NO.
310	60-16	MADISON	662	102
STA. 90+00		TO STA. 100+00		
FED. ROAD DIST. NO. 8	ILLINOIS	FED. AID PROJECT		

CONTRACT NO. 76311

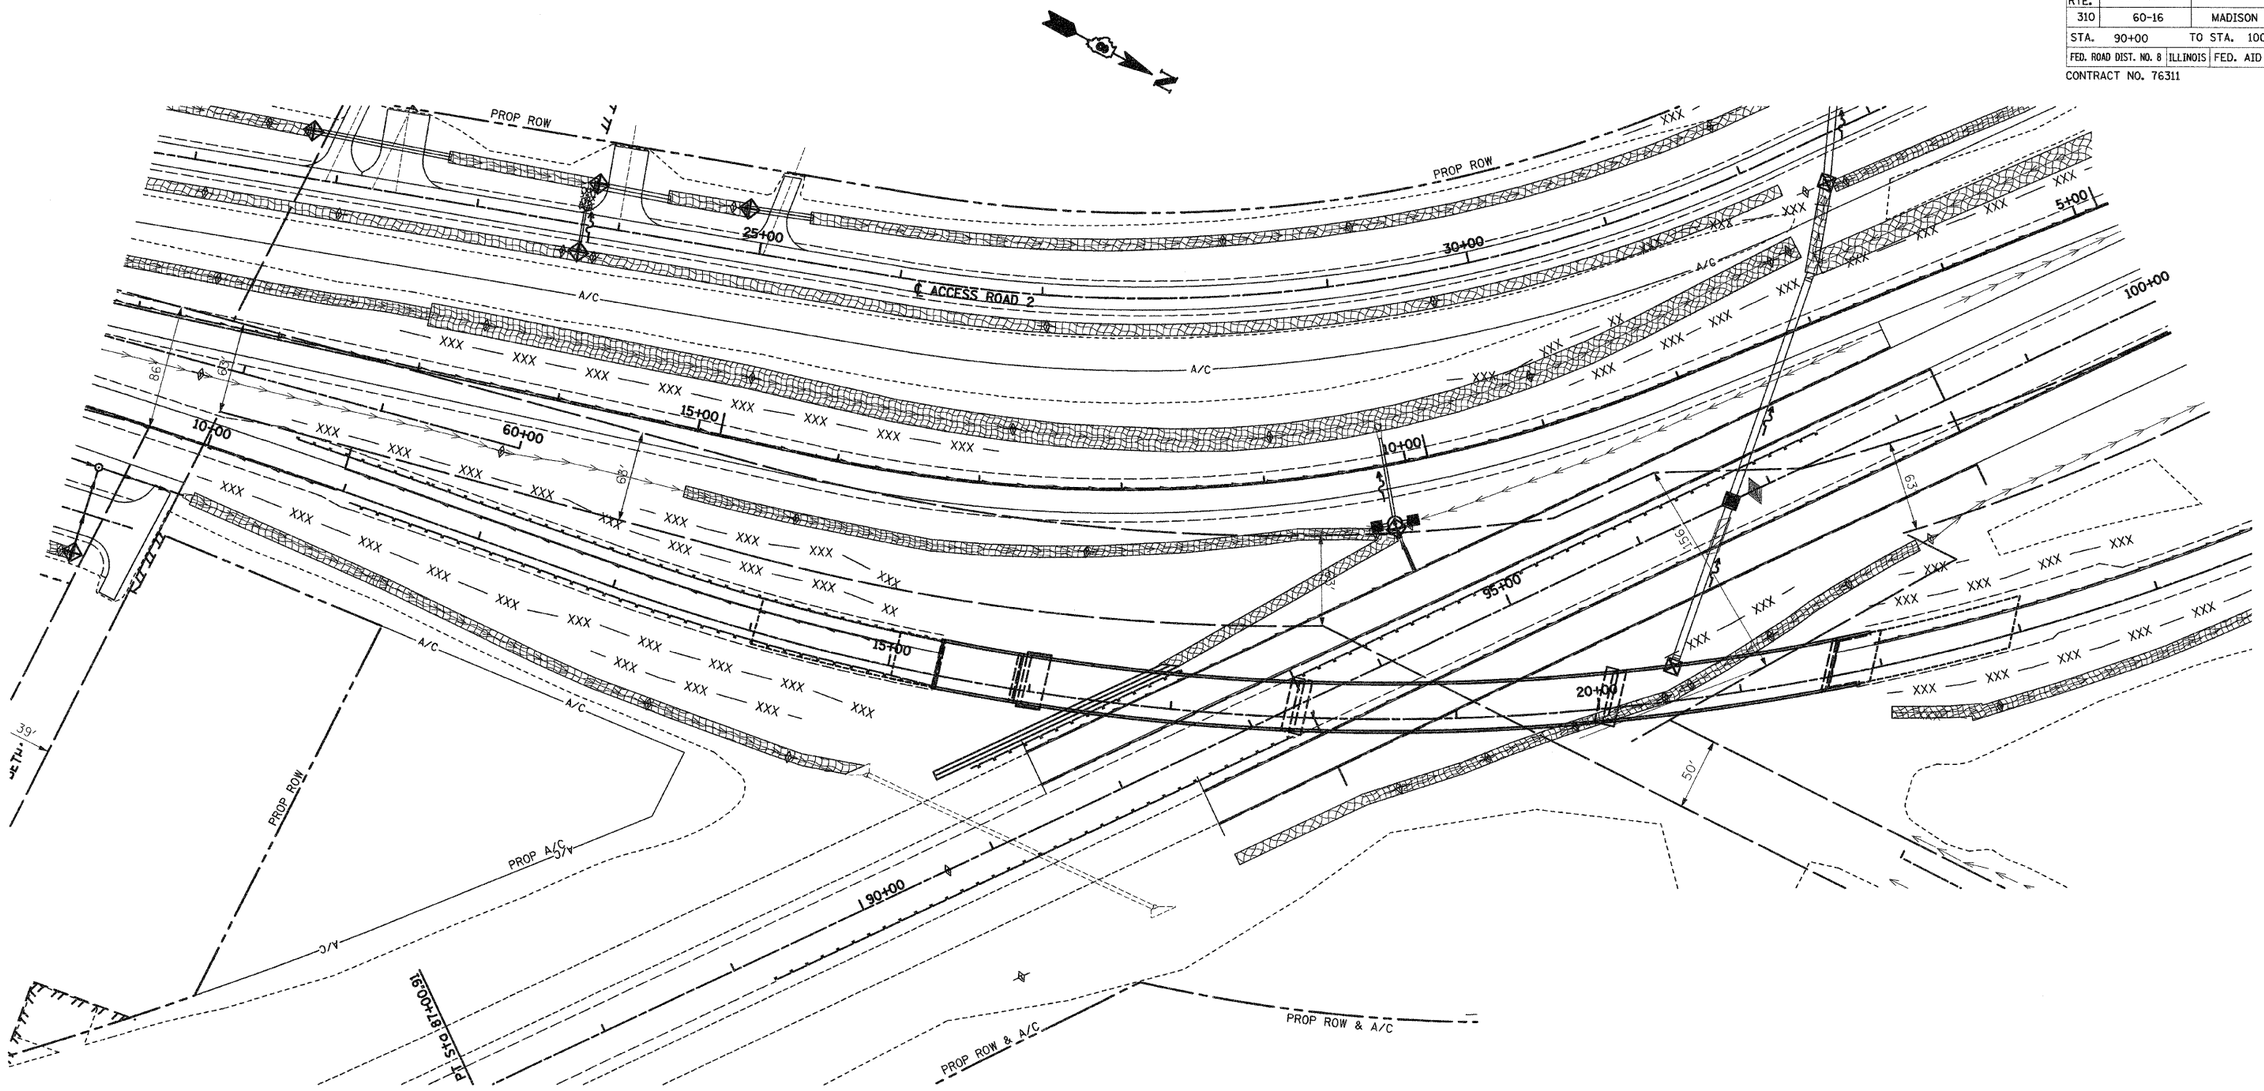

GRAPHIC SCALE

50' 25' 0' 50'

REVISIONS	
NAME	DATE

ILLINOIS DEPARTMENT OF TRANSPORTATION

EROSION CONTROL PLAN

SCALE: VERT. HORIZ.

DATE: 09-04-09

DRAWN BY: U.J.

CHECKED BY: M.A.R.