F. A. RTE.	SECTION	COUNTY	TOTAL SHEETS	SHEET NO
310	60-16	MADISON	662	271
STA.		TO STA.		
FED. ROAD DIST. NO. 8	ILLINOIS	FED. AID PROJECT		

CONTRACT NO. 76311

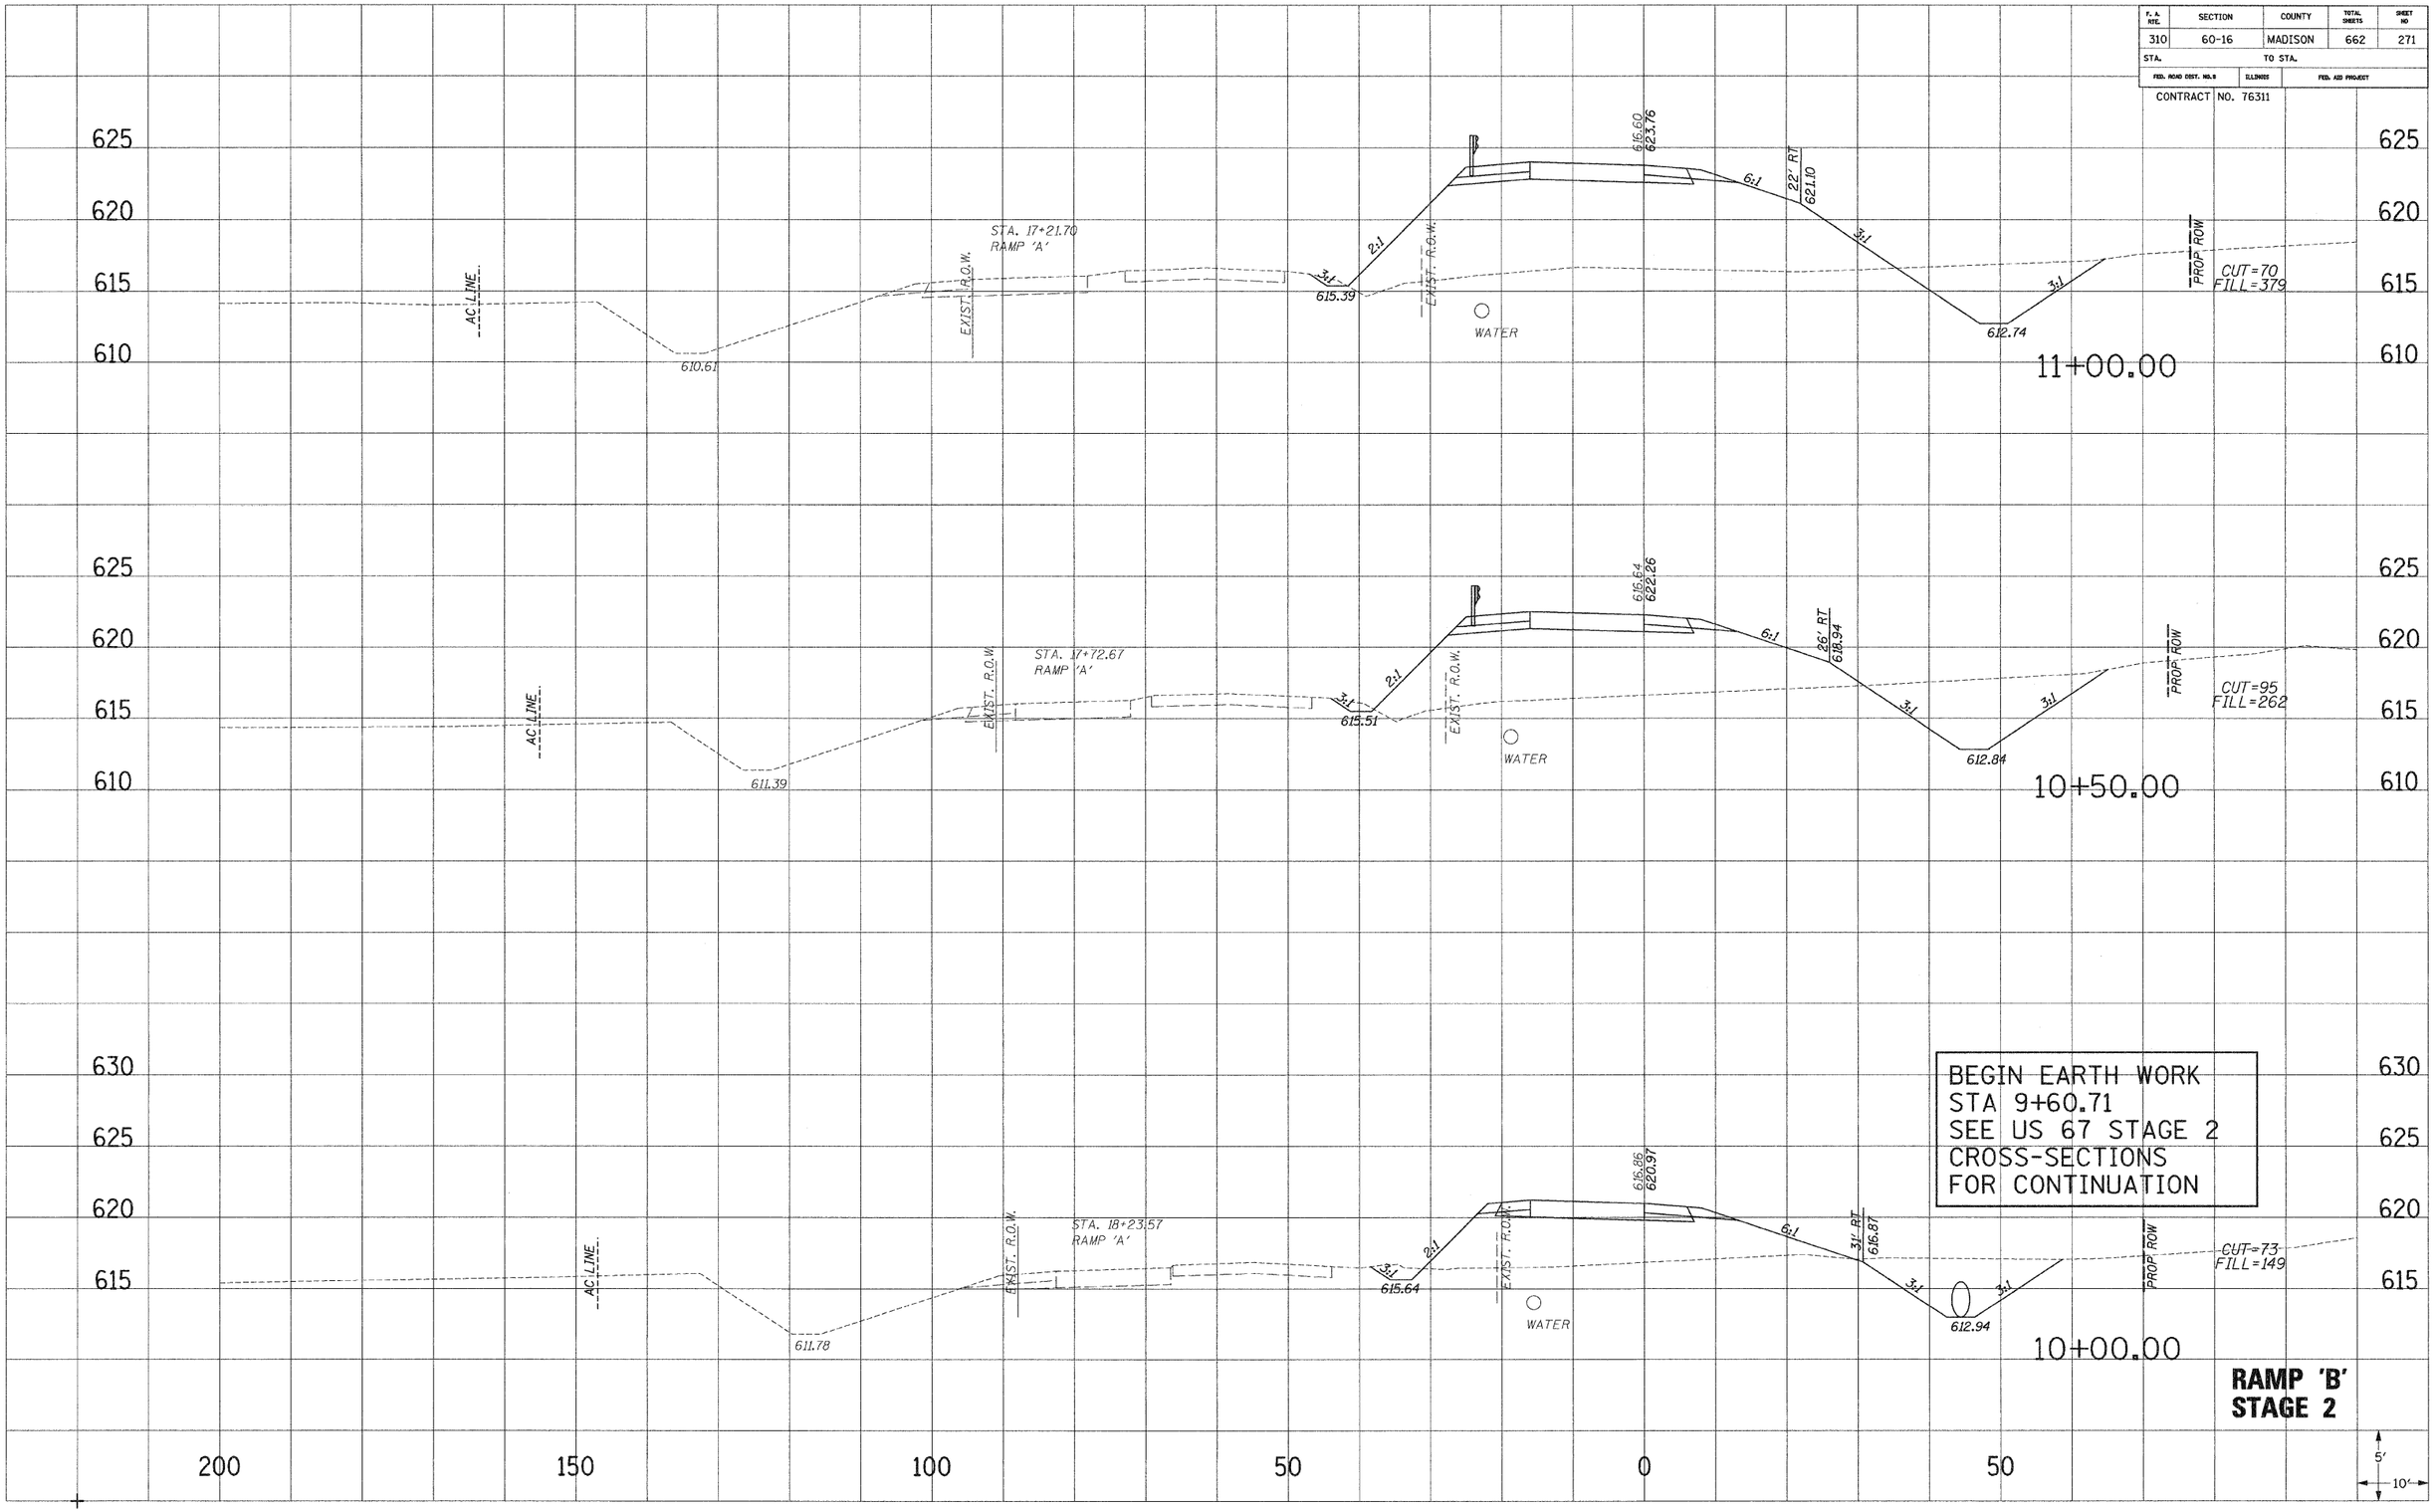

BEGIN EARTH WORK
STA 9+60.71
SEE US 67 STAGE 2
CROSS-SECTIONS
FOR CONTINUATION

RAMP 'B'
STAGE 2

SURVEY NOTE BOOK NO. PLOTTED TEMPLATE AREAS AREAS CHECKED