F. A. RTE.	SECTION	COUNTY	TOTAL SHEETS	SHEET NO
310	60-16	MADISON	662	355
STA.	TO STA.			
FED. ROAD DIST. NO. 8	ILLINOIS	FED. AID PROJECT		

CONTRACT NO. 76311

SURVEY NOTE BOOK NO.	PLOTTED TRANSMITTED AREAS AREAS CHECKED

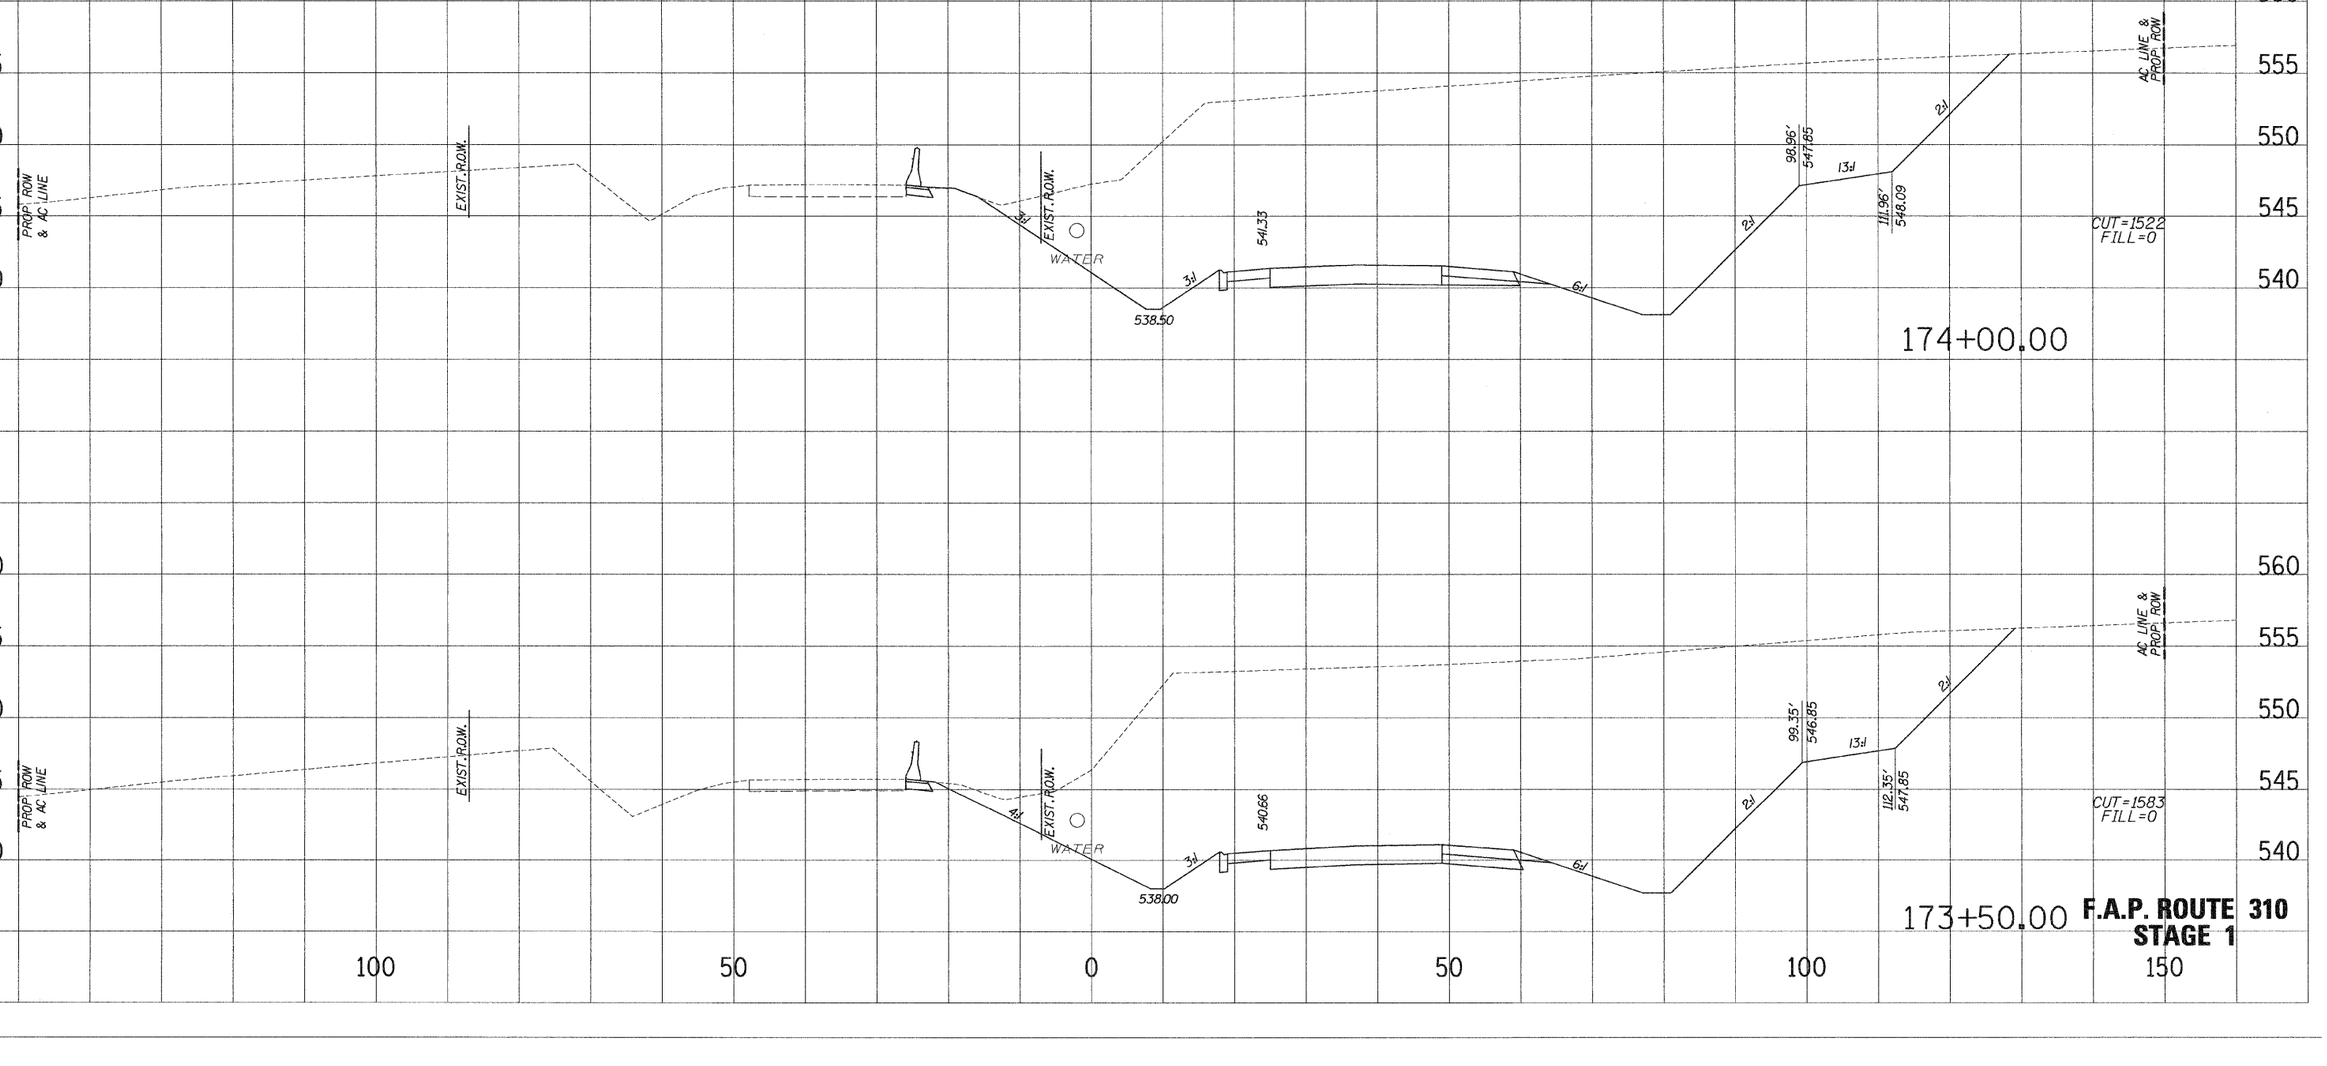

F.A.P. ROUTE 310
STAGE 1

...\roadway\sec310_stage1.dgn 9/5/2005 10:50:31 AM