F. A. RTE.	SECTION	COUNTY	TOTAL SHEETS	SHEET NO
310	60-16	MADISON	662	366
STA.	TO STA.			
FED. ROAD DIST. NO. 8	ILLINOIS	FED. AID PROJECT		

CONTRACT NO. 76311

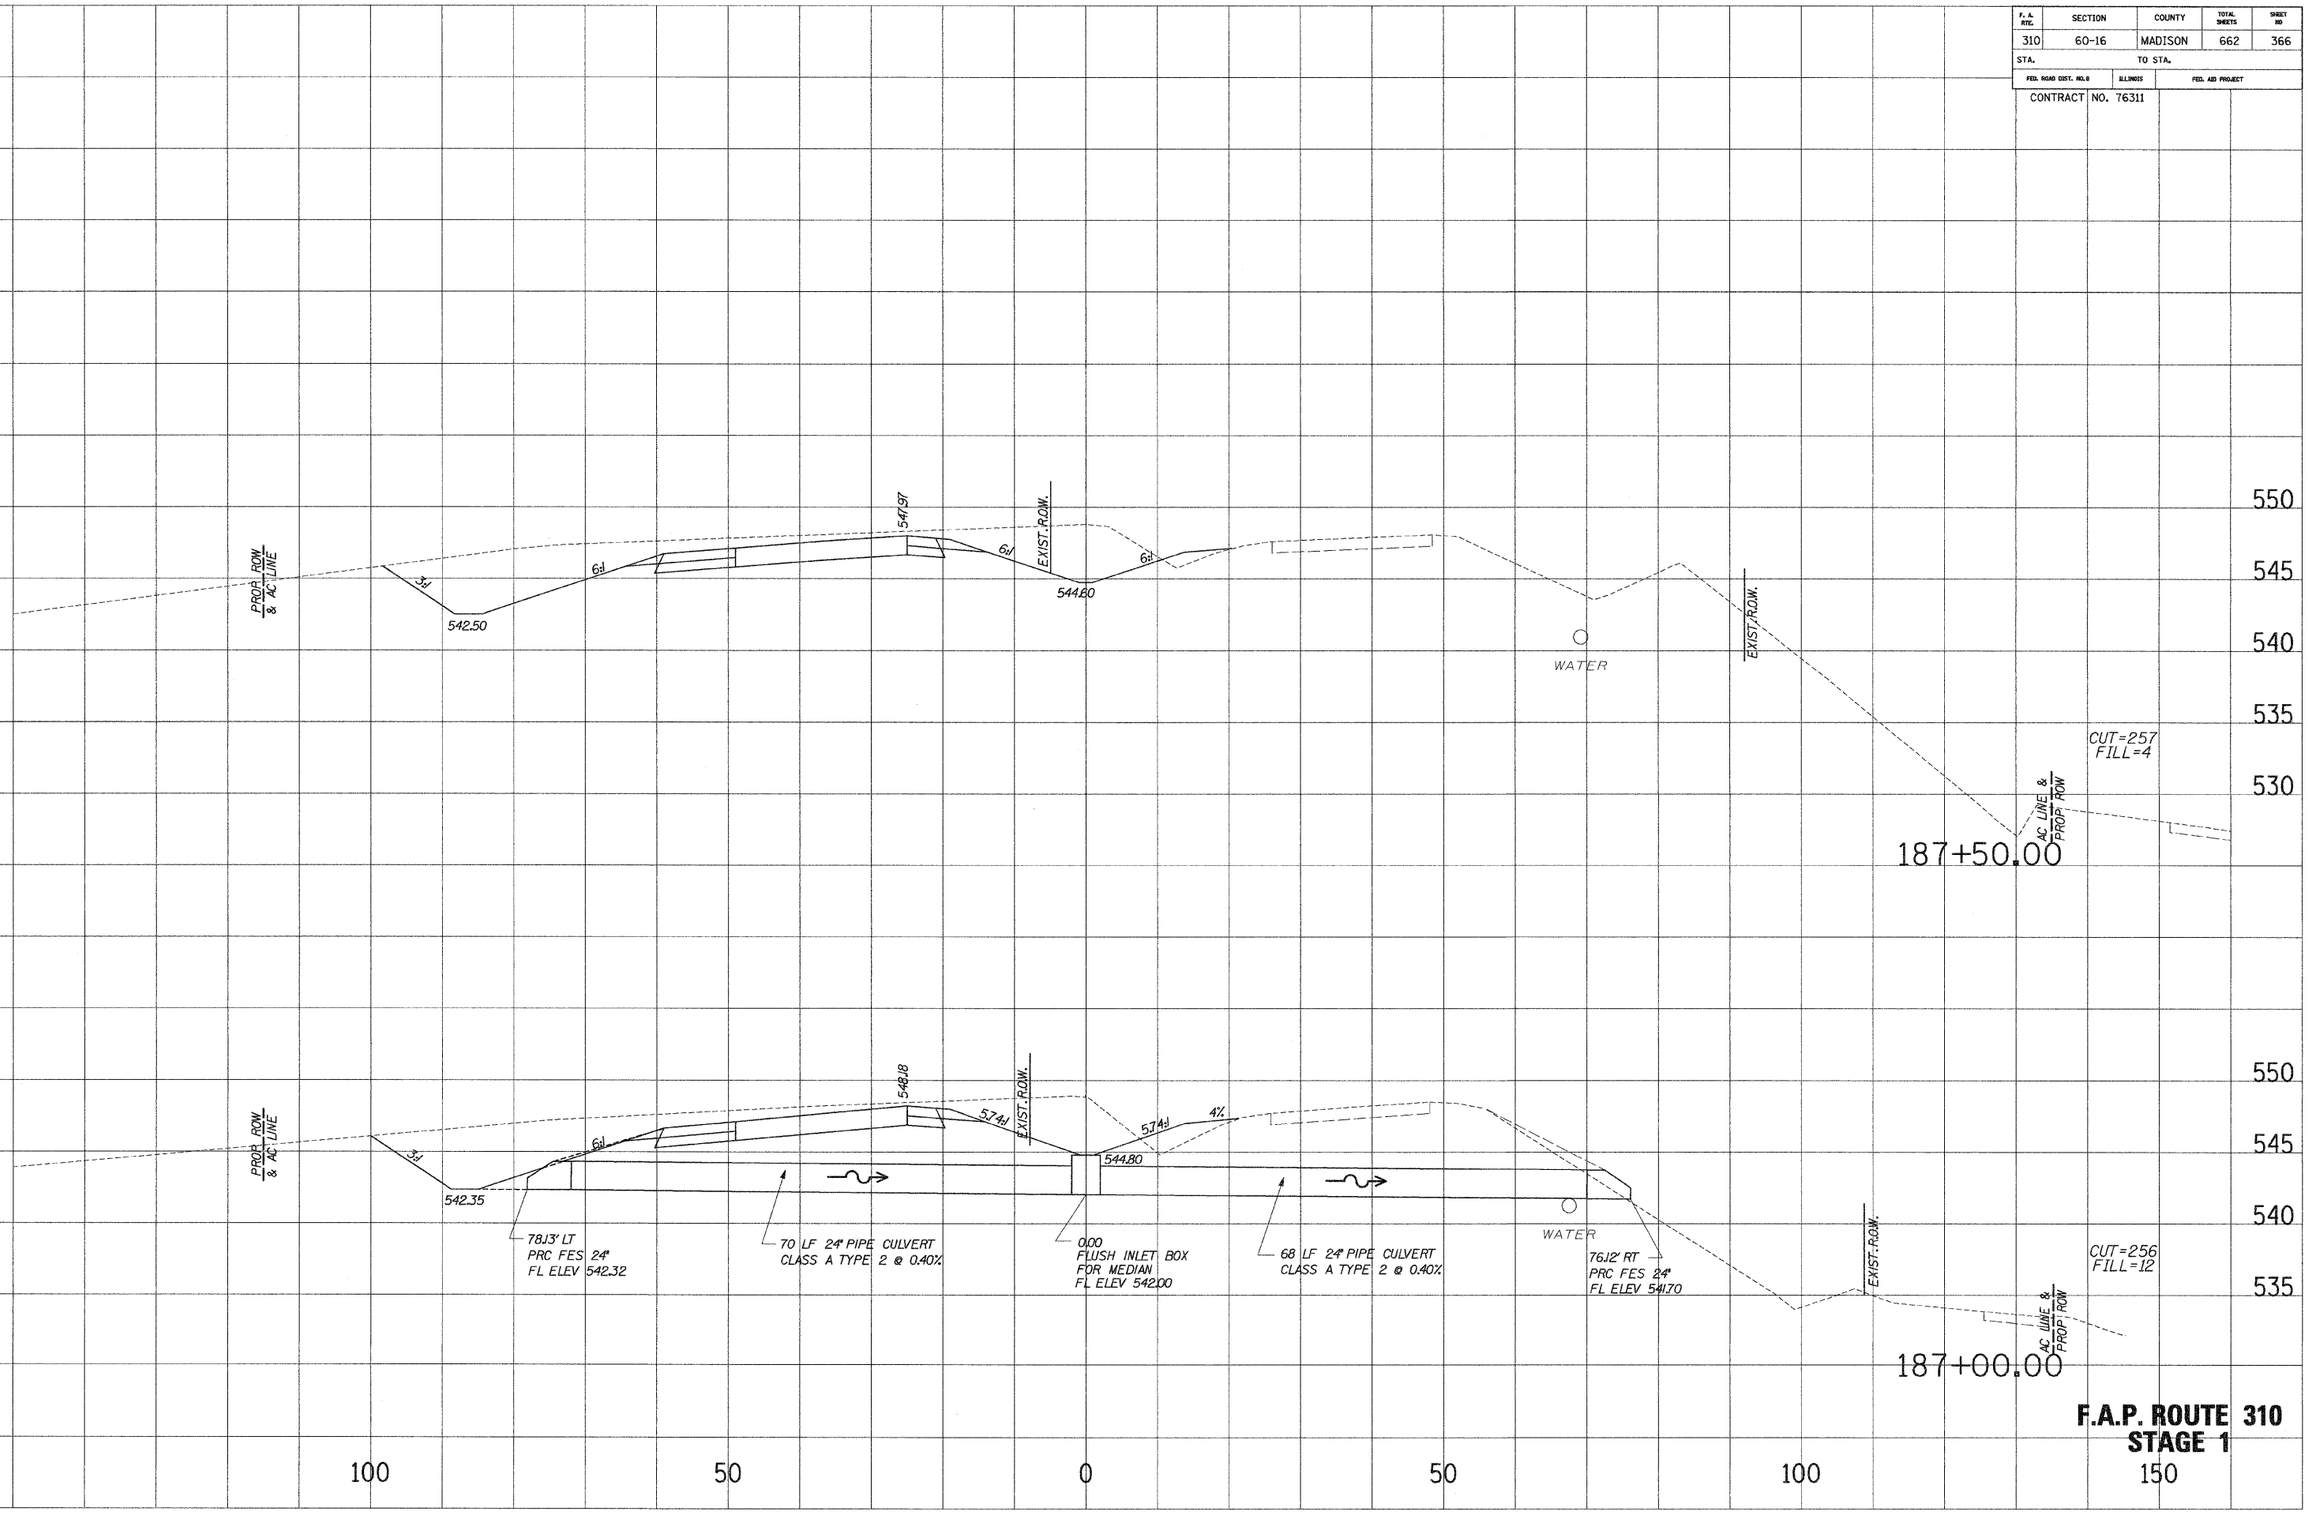

F.A.P. ROUTE 310
STAGE 1

PLOTTED
TOTAL SITE AREAS
AREAS CHECKED

MARK! NOTE BOOK NO.