F. A. RTE.	SECTION	COUNTY	TOTAL SHEETS	SHEET NO
310	60-16	MADISON	662	477
STA.	TO STA.			
FED. ROAD DIST. NO. 6	ILLINOIS	FED. AID PROJECT		

CONTRACT NO. 76311

FINAL SURVEY — NOTE BOOK — NO. — SURVEYED — PLOTTED — TEMPLATE — AREAS — AREAS CHECKED — BY — DATE

ORIGINAL SURVEY — NOTE BOOK — NO. — SURVEYED — PLOTTED — TEMPLATE — AREAS — AREAS CHECKED — BY — DATE

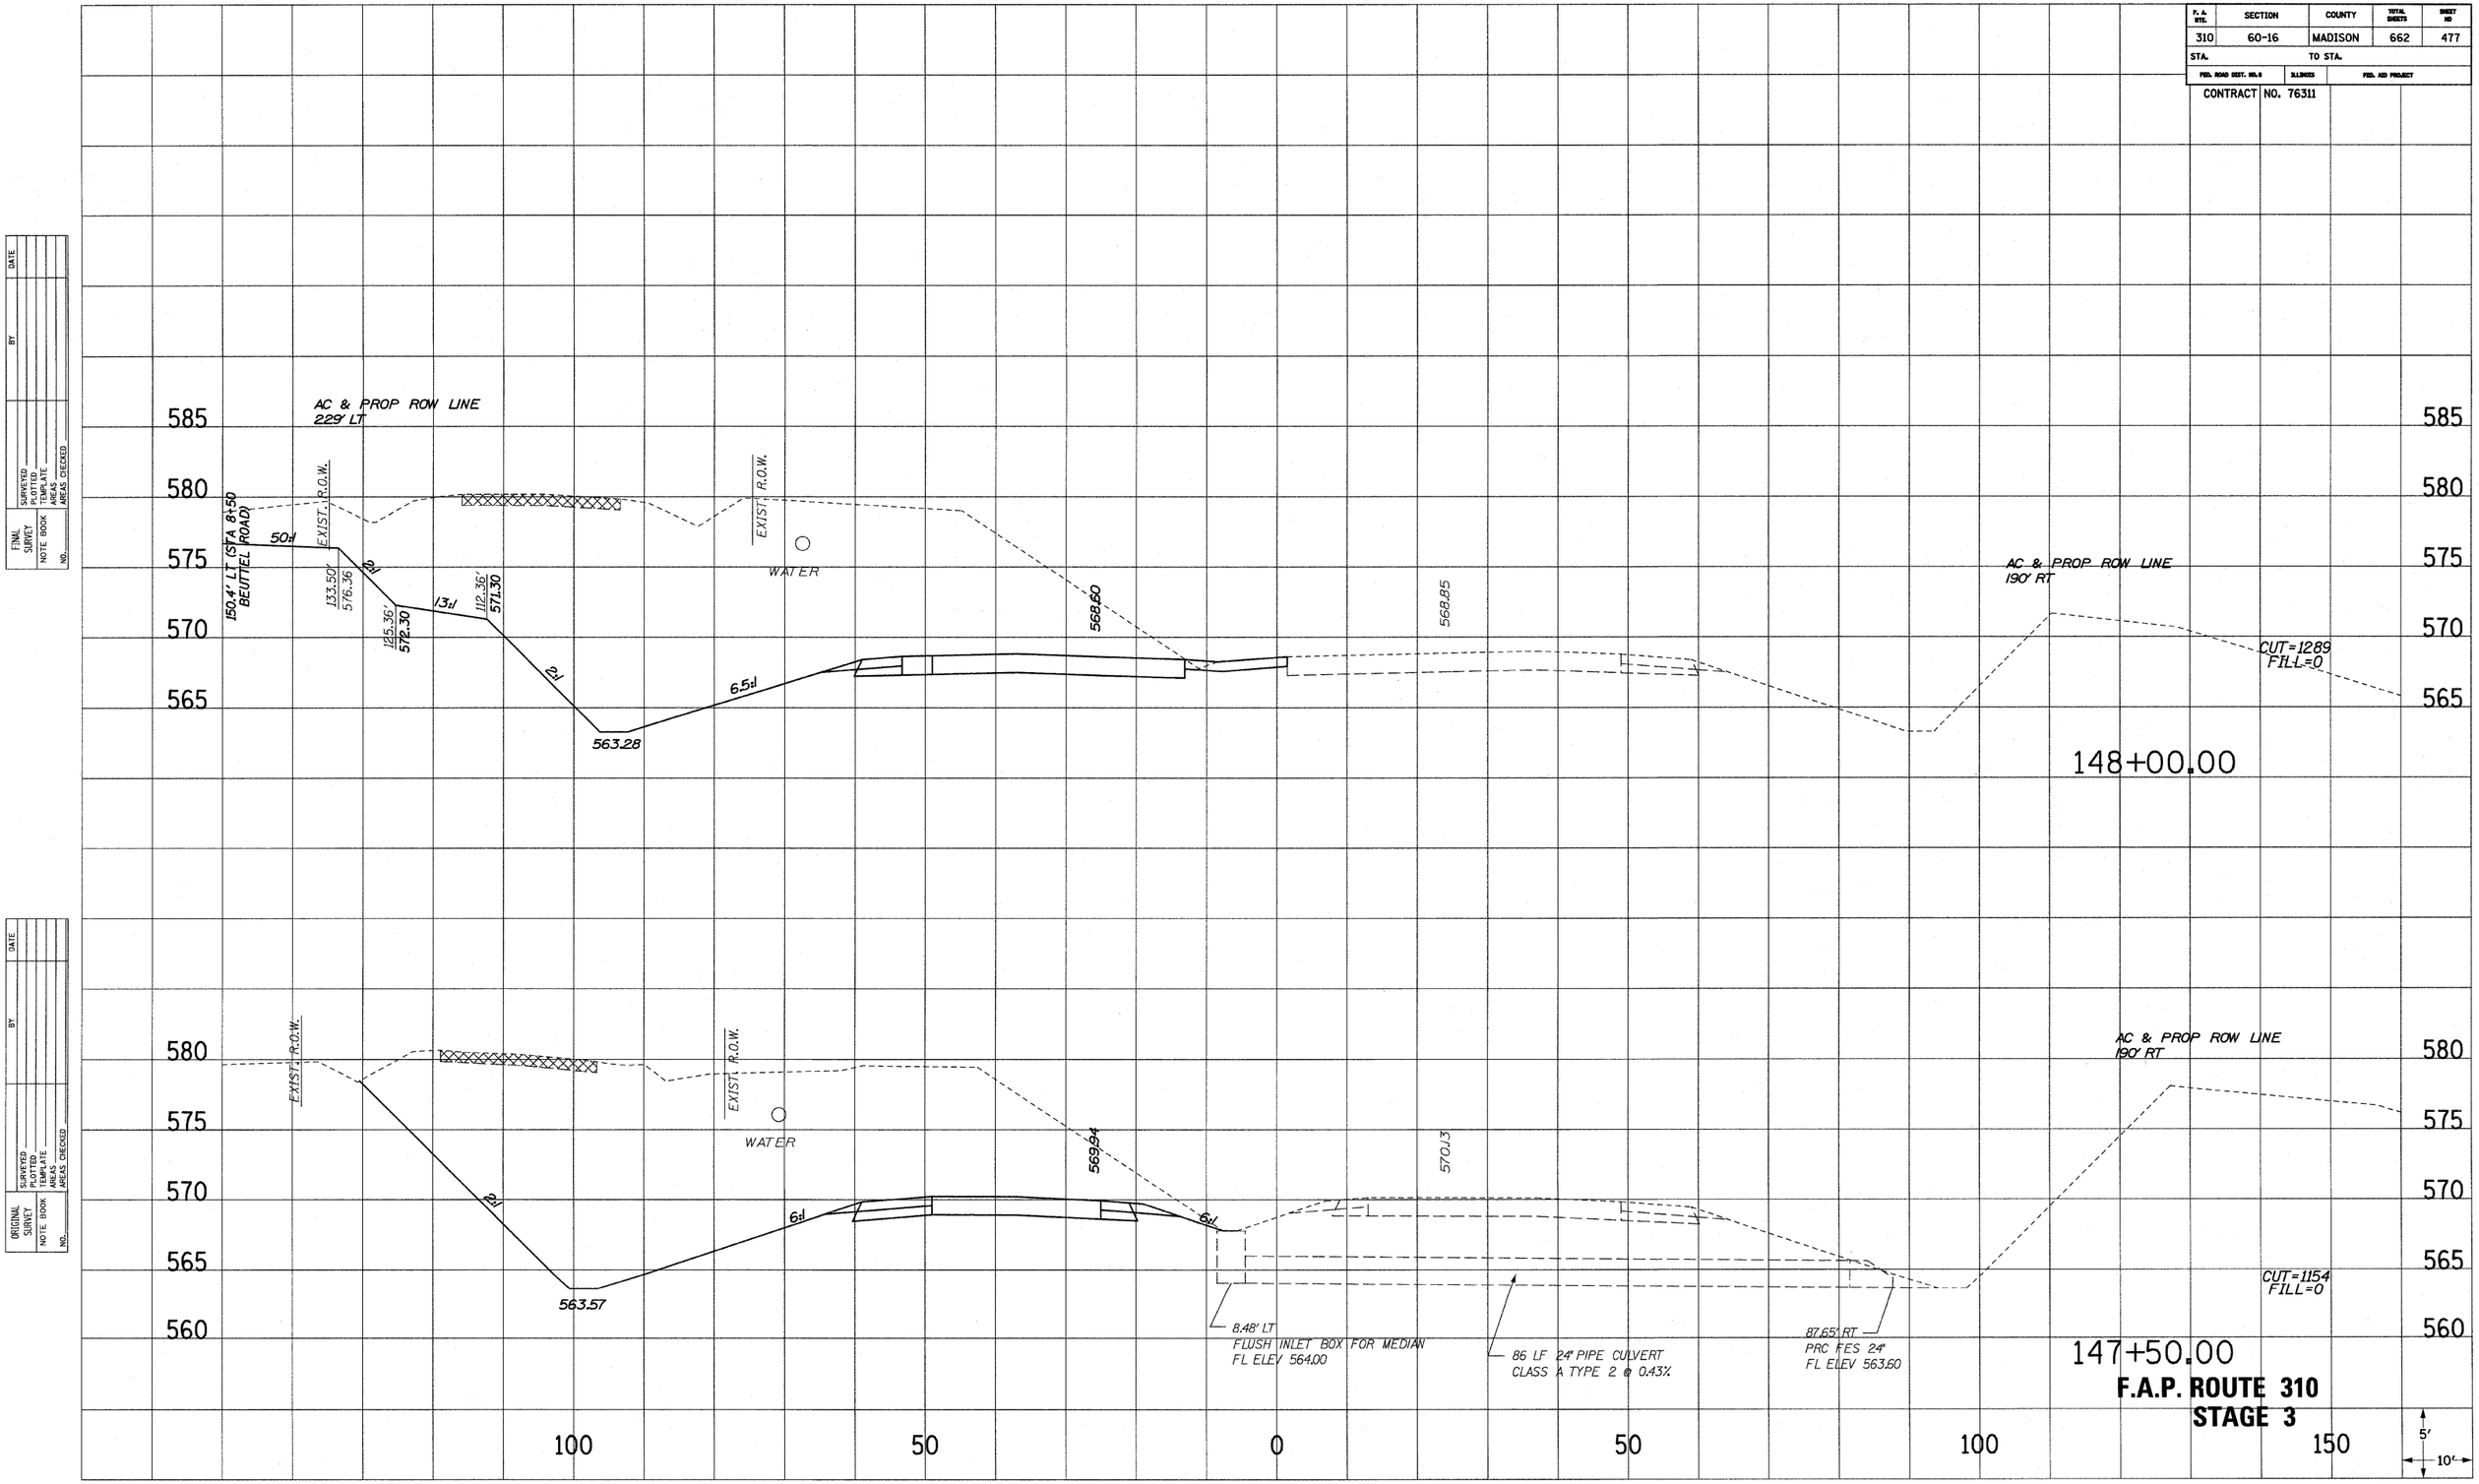

REVISED 11/13/2009 (BLA)