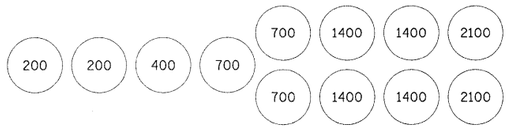

SAND MODULE IMPACT ATTENUATOR LAYOUT
(IF OPTION USED)

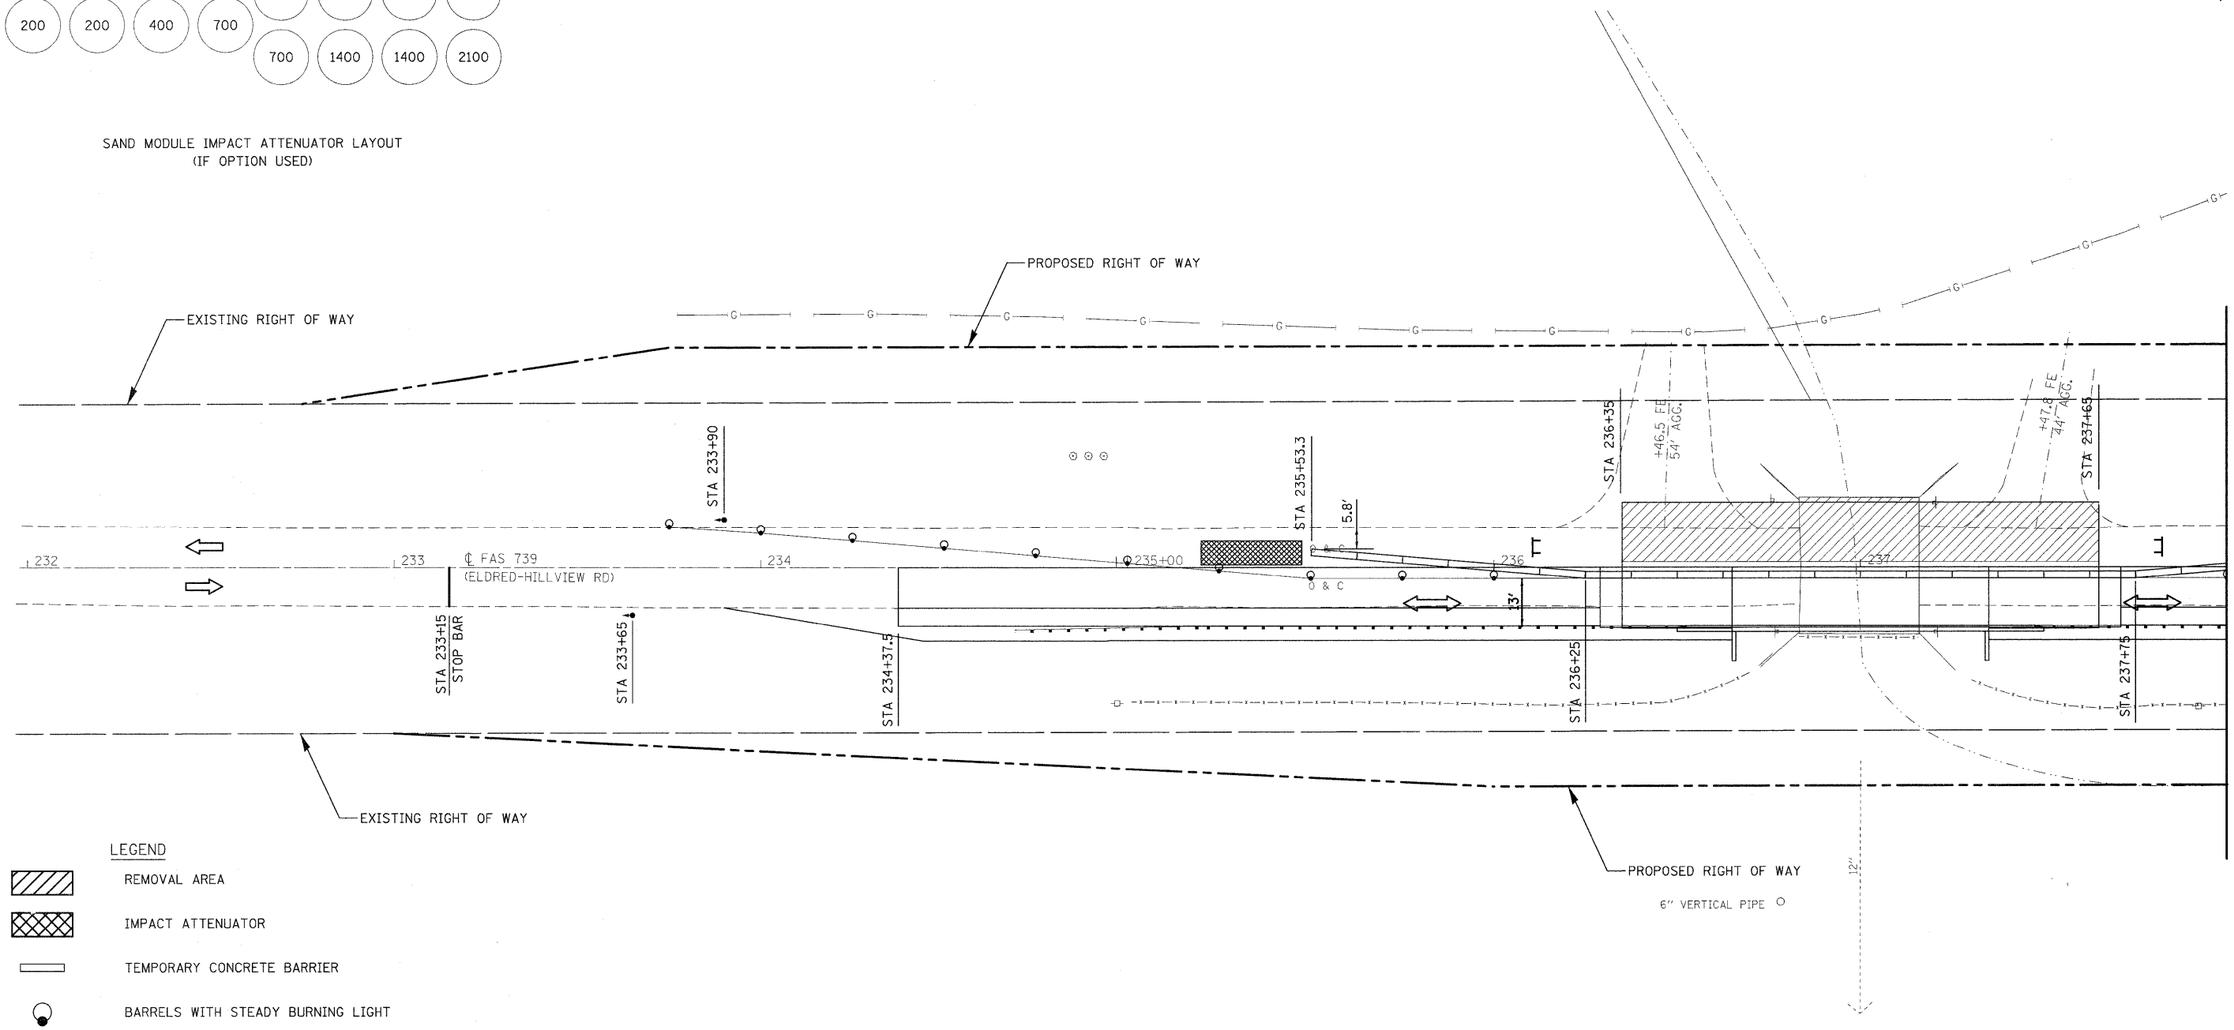

LEGEND

- REMOVAL AREA
- IMPACT ATTENUATOR
- TEMPORARY CONCRETE BARRIER
- BARRELS WITH STEADY BURNING LIGHT
- TEMPORARY BRIDGE TRAFFIC SIGNALS
- TYPE III BARRICADE

20′ 0 20′ 40′
SCALE: 1″ = 20′

FILE NAME = c:\pw_work\PWIDOT\THARPRL\dms52692\D876410-sht-staging2039.dgn	USER NAME = tharprl	DESIGNED -	REVISED -
		DRAWN -	REVISED -
	PLOT SCALE = 20.391 ′ / IN.	CHECKED -	REVISED -
	PLOT DATE = 3/25/2010	DATE -	REVISED -

STATE OF ILLINOIS
DEPARTMENT OF TRANSPORTATION

STAGE II CONSTRUCTION
SN 031-0010(E) 0039(P), SECTION 1BR

SCALE: 1″ = 20′ | SHEET NO. 1 OF 2 SHEETS | STA. 232+00 TO STA. 238+00

F.A.S. RTE.	SECTION	COUNTY	TOTAL SHEETS	SHEET NO.
739	1BR, 1-2BR, 401-2BR	GREENE	150	118
		CONTRACT NO. 76410		
	ILLINOIS FED. AID PROJECT			