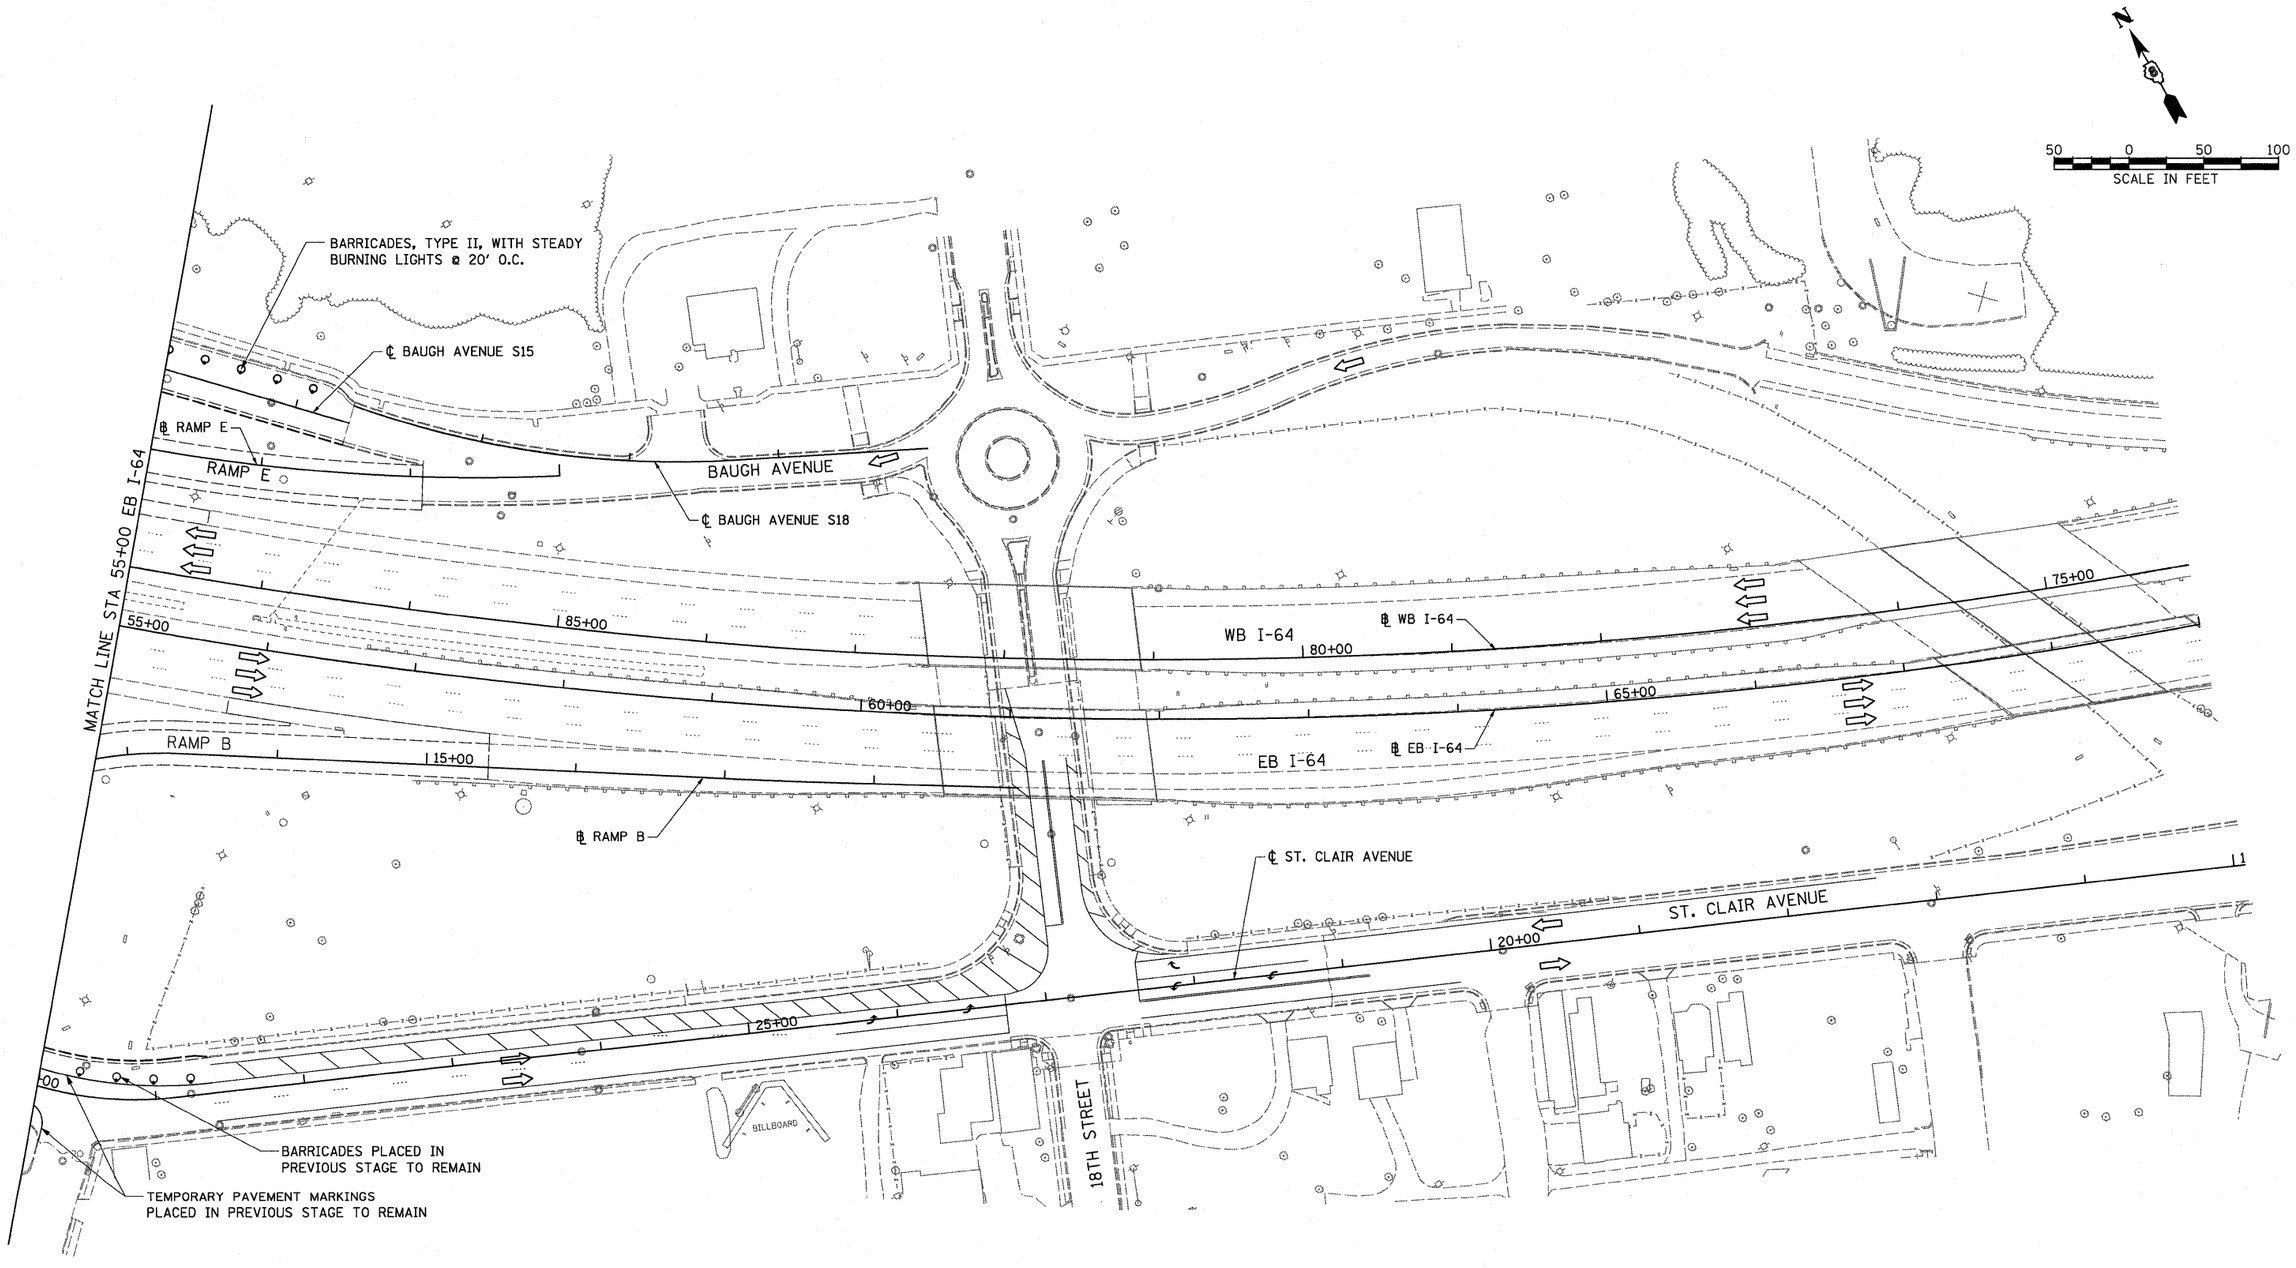

FILE NAME = $FILEA$	USER NAME = IDOT	DESIGNED - TTB	REVISED -	STATE OF ILLINOIS DEPARTMENT OF TRANSPORTATION	SUGGESTED STAGES OF CONSTRUCTION AND TRAFFIC CONTROL – STAGE 4	F.A.I. RTE.	SECTION	COUNTY	TOTAL SHEETS	SHEET NO.
		DRAWN - TTB	REVISED -			64	82-1-2HB	ST. CLAIR	345	90
	PLOT SCALE = 50.0000 ' / IN.	CHECKED - JAH	REVISED -					CONTRACT NO. 76C49		
	PLOT DATE = 3/17/2010	DATE - 3/19/2010	REVISED -		SCALE: 1" = 50' SHEET NO. 3 OF 4 SHEETS STA. 55+00 TO STA. 69+00	FED. ROAD DIST. NO.	ILLINOIS	FED. AID PROJECT		