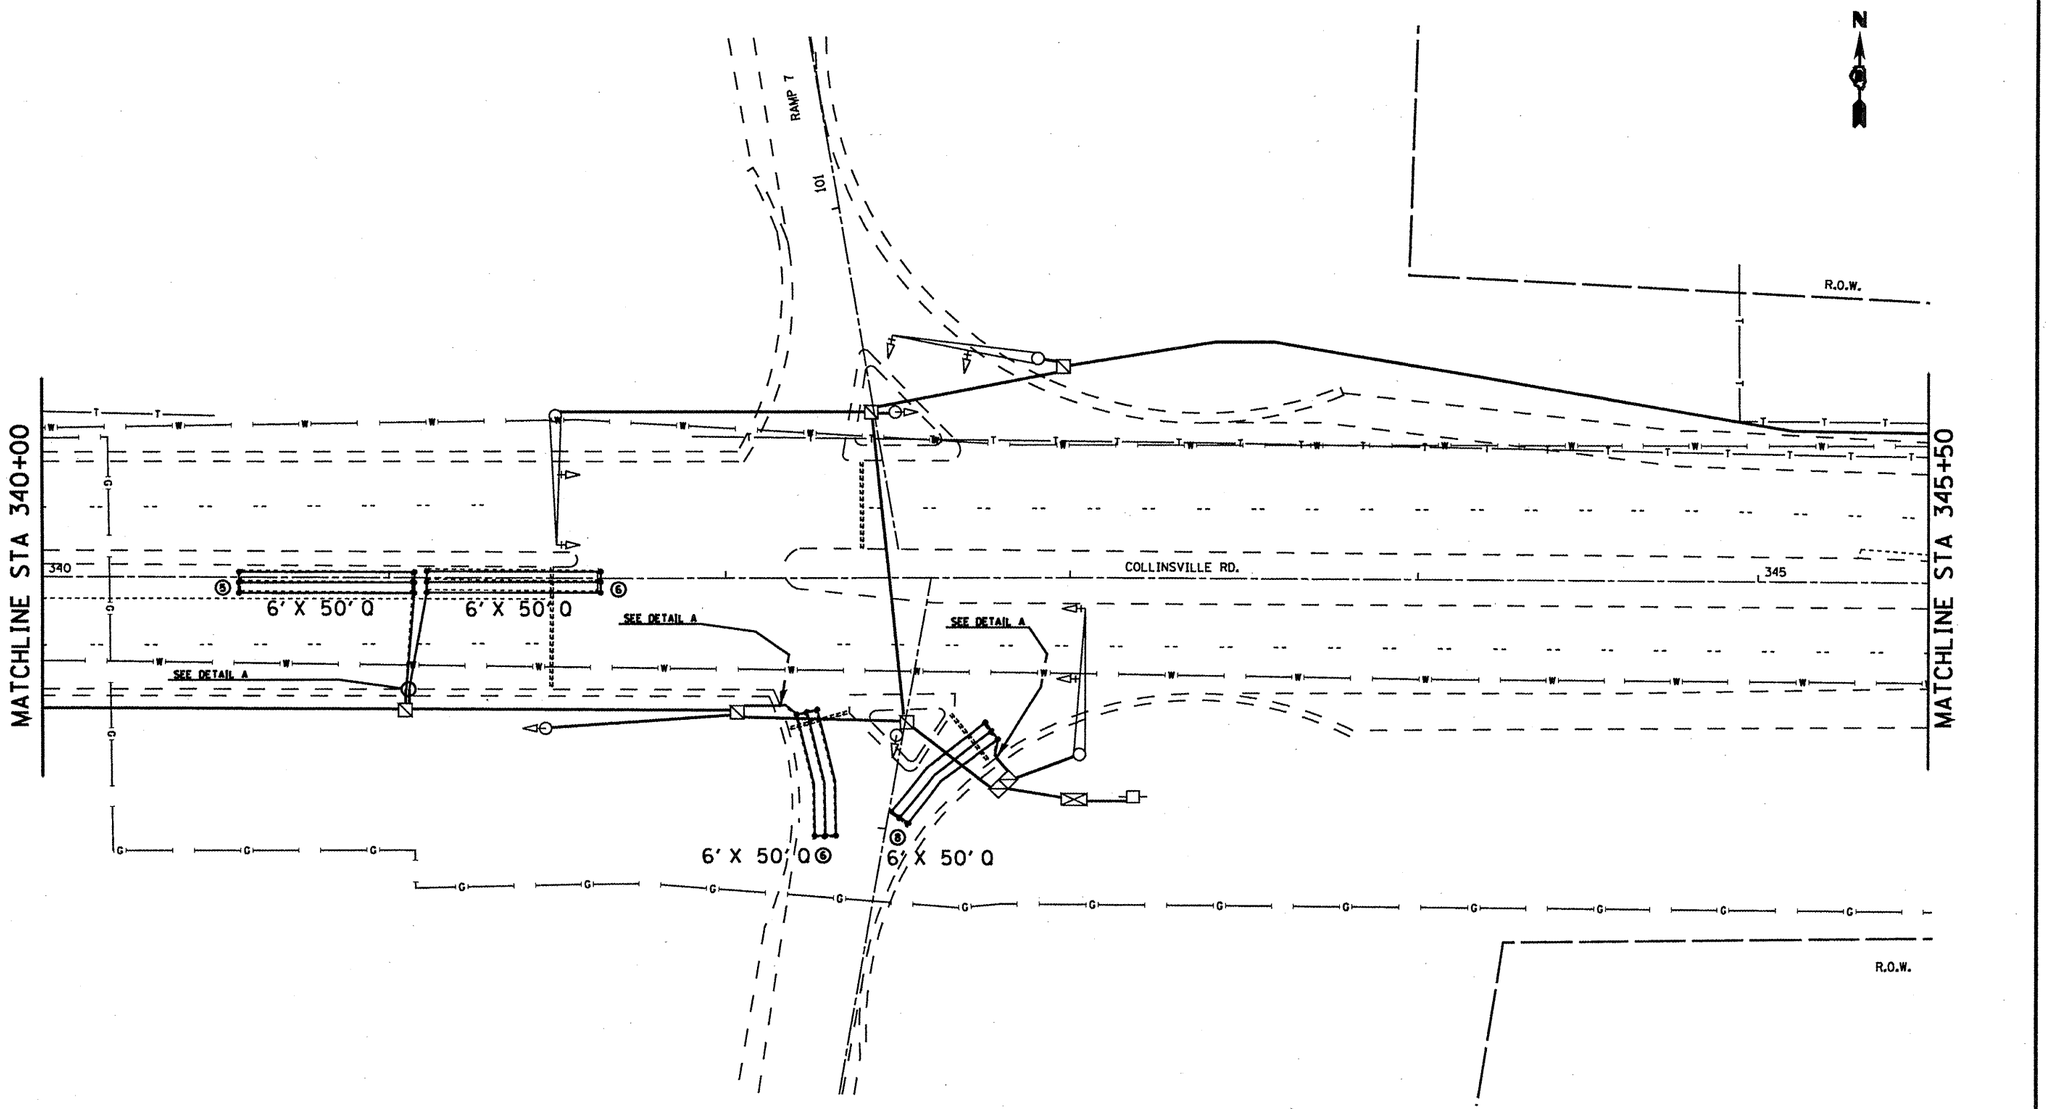

NOT TO SCALE:
APPROXIMATE 20 SCALE

FILE NAME = c:\pe_work\peidot\alfordb\d8175876\d8176384-sht-plan.dgn	USER NAME = alfordb	DESIGNED -	REVISED -
		DRAWN -	REVISED -
	PLOT SCALE = 40.0000 ' / IN.	CHECKED -	REVISED -
	PLOT DATE = 3/17/2018	DATE -	REVISED -

STATE OF ILLINOIS
DEPARTMENT OF TRANSPORTATION

DETECTOR LOOP REPLACEMENT PLAN
4 OF 5

SCALE: | SHEET NO. OF SHEETS | STA. TO STA.

F.A.U RTE.	SECTION	COUNTY	TOTAL SHEETS	SHEET NO.
9128	28RS-6	MADISON	33	32
		CONTRACT NO. 76084		
	ILLINOIS FED. AID PROJECT			