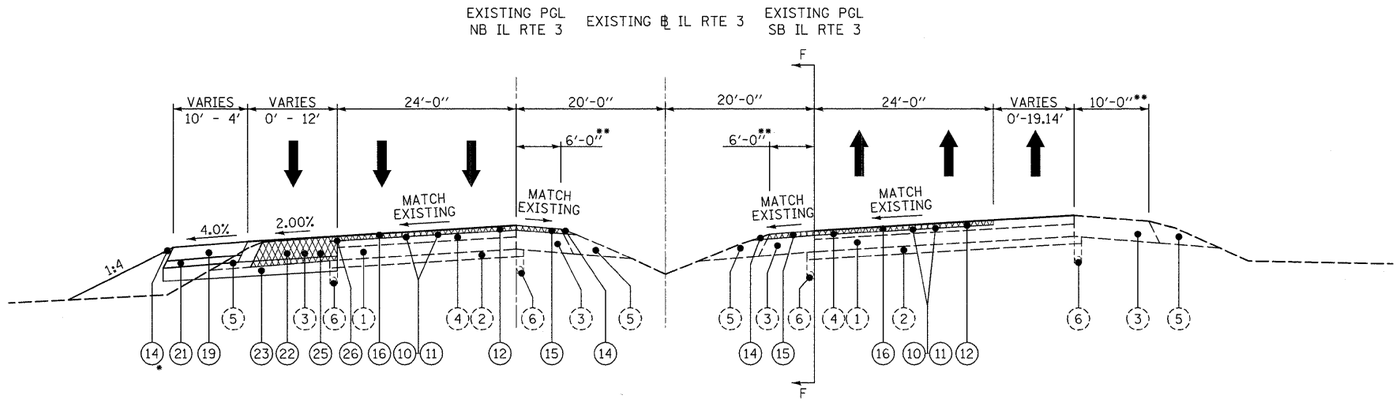

* AGGREGATE SHOULDER SHOULD BE (20) WHERE A 6' WIDE ASPHALT SHOULDER IS PRESENT

IL RTE 3

RIGHT TURN LANE SECTION
STA. 1367+36.38 TO STA. 1368+81.60

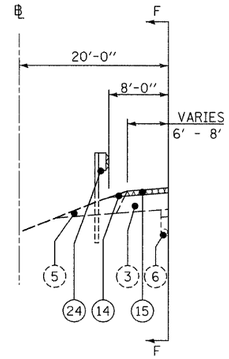

IL RTE 3 SECTION F-F

GUARDRAIL SECTION
STA 3168+05.46 TO STA 31270+42.83

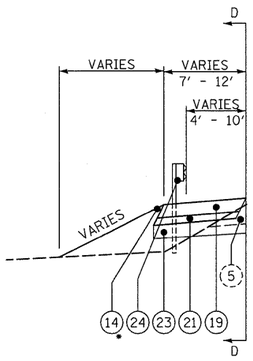

IL RTE 3 SECTION D-D

GUARDRAIL SECTION
STA 3170+24.15 TO STA 31272+23.96

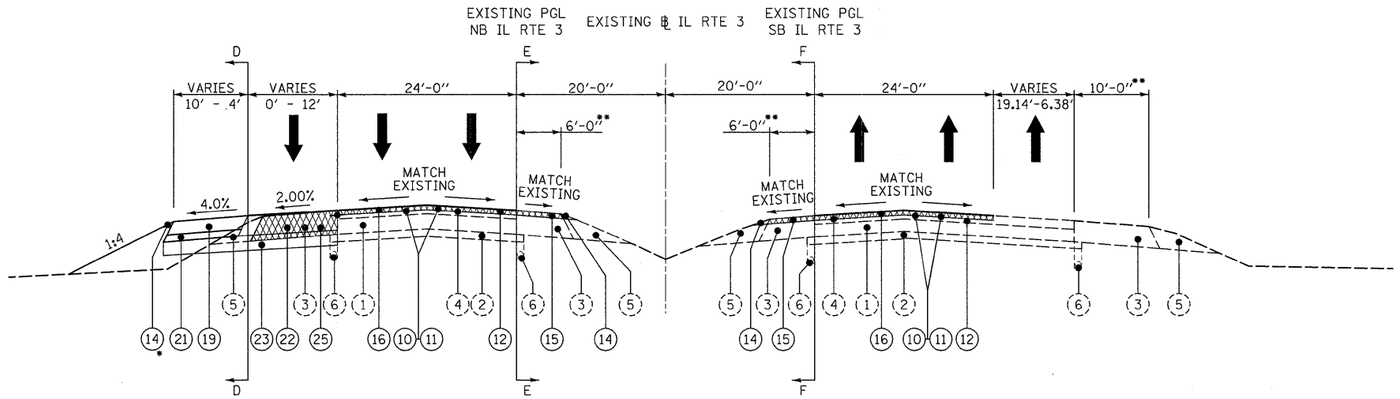

IL RTE 3

RIGHT TURN LANE SECTION
STA. 1368+81.60 TO STA. 1372+58.85

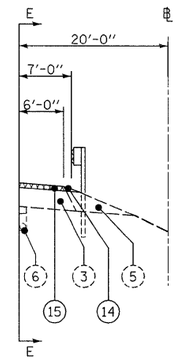

IL RTE 3 SECTION E-E

GUARDRAIL SECTION
STA 3170+24.15 TO STA 31272+23.96

** SHOULDER WIDTHS SHOWN ON THE TYPICALS ARE THEORETICAL SHOULDER WIDTHS. ACTUAL SHOULDER WIDTHS SHALL MATCH EXISTING CONDITIONS UNLESS OTHERWISE SPECIFIED.

LEGEND

(1) EXISTING P.C.C. CONCRETE
(2) EXISTING SUB-BASE GRANULAR MATERIAL TYPE A
(3) EXISTING HMA SHOULDERS
(4) EXISTING HMA SURFACE
(5) EXISTING AGGREGATE SHOULDERS
(6) EXISTING PIPE UNDERDRAIN
(7) EXISTING GUARDRAIL
(10) PROPOSED BITUMINOUS MATERIALS (PRIME COAT)
(11) PROPOSED AGGREGATE (PRIME COAT)
(12) PROPOSED POLYMERIZED HOT-MIX ASPHALT SURFACE COURSE, STONE MATRIX ASPHALT, N80 2"
(13) PROPOSED PAVEMENT REMOVAL
(14) PROPOSED AGGREGATE SHOULDERS, TYPE B
(15) PROPOSED HOT-MIX ASPHALT SHOULDERS, 2"
(16) PROPOSED HOT-MIX SURFACE REMOVAL, 2"
(17) PROPOSED PIPE UNDERDRAINS, 4"
(18) PROPOSED HOT-MIX ASPHALT SURFACE REMOVAL, VARIABLE DEPTH
(19) PROPOSED HOT-MIX ASPHALT SHOULDERS 10 1/2"
(20) PROPOSED AGGREGATE SHOULDERS, TYPE B, 6"
(21) PROPOSED SUB-BASE GRANULAR MATERIAL, TYPE C
(22) PROPOSED HOT-MIX ASPHALT PAVEMENT (FULL DEPTH), 13"
(23) PROPOSED LIME MODIFIED SOIL - 12"
(24) PROPOSED GUARDRAIL (SEE PLANS FOR LOCATIONS)
(25) PROPOSED PAVED SHOULDER REMOVAL
(26) STRIP REFLECTIVE CRACK CONTROL TREATMENT

LAST SAVED = 3/14/2010
PEN TABLE = Y8.tbl
PLOT DRIVER = TR-Xerox6204-To-File.plt

FILE NAME = i:\0906600\0906601\cad\t_plans\004_D87	USER NAME = sdonahue	DESIGNED -	REVISED -
6D87-Sht-Typical.dgn		DRAWN -	REVISED -
	PLOT SCALE = 10.0005 ' / IN.	CHECKED -	REVISED -
	PLOT DATE = 3/16/2010 4:37:52 PM	DATE -	REVISED -

STATE OF ILLINOIS
DEPARTMENT OF TRANSPORTATION

HORNER & SHIFRIN, INC. ENGINEERS
SCALE: NONE

TYPICAL SECTIONS
ILLINOIS ROUTE 3
SHEET NO. 3 OF 6 SHEETS STA. TO STA.

F.A. RTE.	SECTION	COUNTY	TOTAL SHEETS	SHEET NO.
270	60-2RS-3	MADISON	231	11
		CONTRACT NO. 76D87		
		ILLINOIS FED. AID PROJECT		