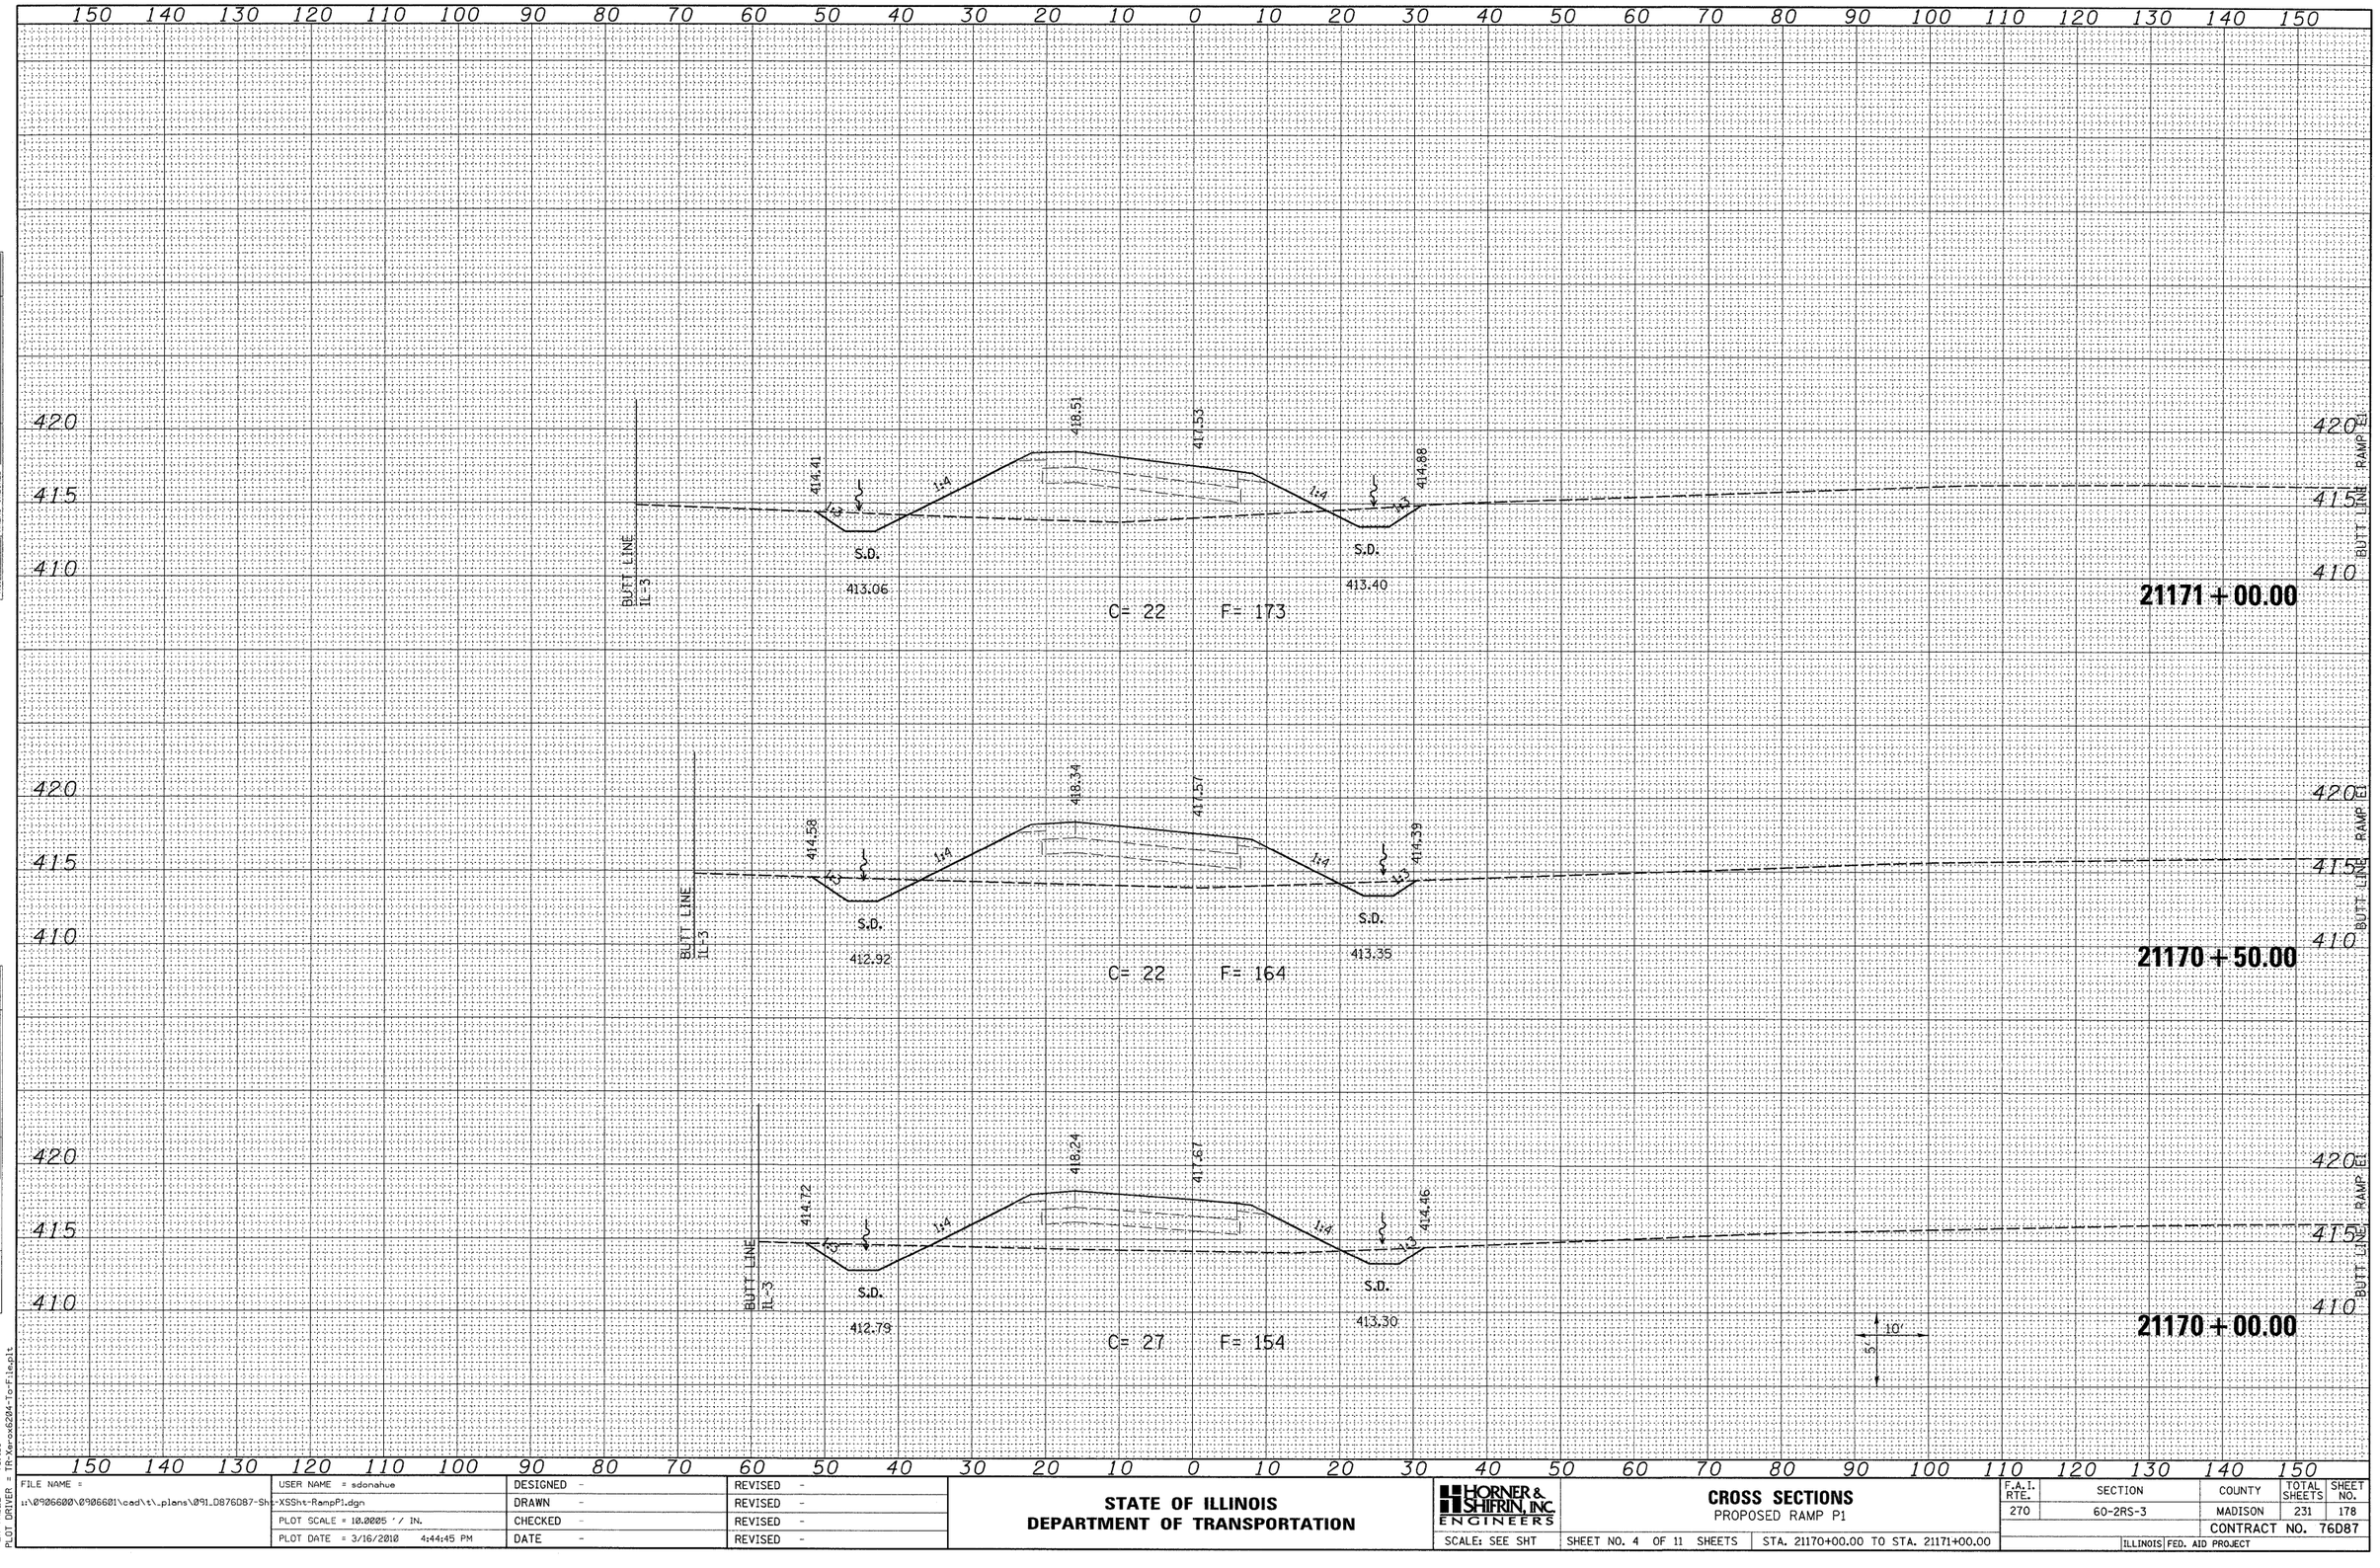

FINAL SURVEY — NOTE BOOK — NO.
SURVEYED — BY — DATE
PLOTTED
TOPOGRAPHY
AREAS
AREAS CHECKED

ORIGINAL SURVEY — NOTE BOOK — NO.
SURVEYED — BY — DATE
PLOTTED
TOPOGRAPHY
AREAS
AREAS CHECKED

LAST SAVED = 3/16/2010
PEN TABLE = V8.tbl
PLOT DRIVER = TR-Xerox6204-To-File.plt

FILE NAME = u:\0926600\0906601\cad\t_plans\091_D876D87-Sht-XSSht-RampP1.dgn	USER NAME = sdonahue	DESIGNED -	REVISED -
		DRAWN -	REVISED -
	PLOT SCALE = 10.0025 ' / IN.	CHECKED -	REVISED -
	PLOT DATE = 3/16/2010 4:44:45 PM	DATE -	REVISED -

STATE OF ILLINOIS
DEPARTMENT OF TRANSPORTATION

HORNER & SHIFRIN, INC ENGINEERS

CROSS SECTIONS
PROPOSED RAMP P1

SCALE: SEE SHT | SHEET NO. 4 OF 11 SHEETS | STA. 21170+00.00 TO STA. 21171+00.00

F.A.I. RTE.	SECTION	COUNTY	TOTAL SHEETS	SHEET NO.
270	60-2RS-3	MADISON	231	178
		CONTRACT NO. 76D87		
	ILLINOIS FED. AID PROJECT			