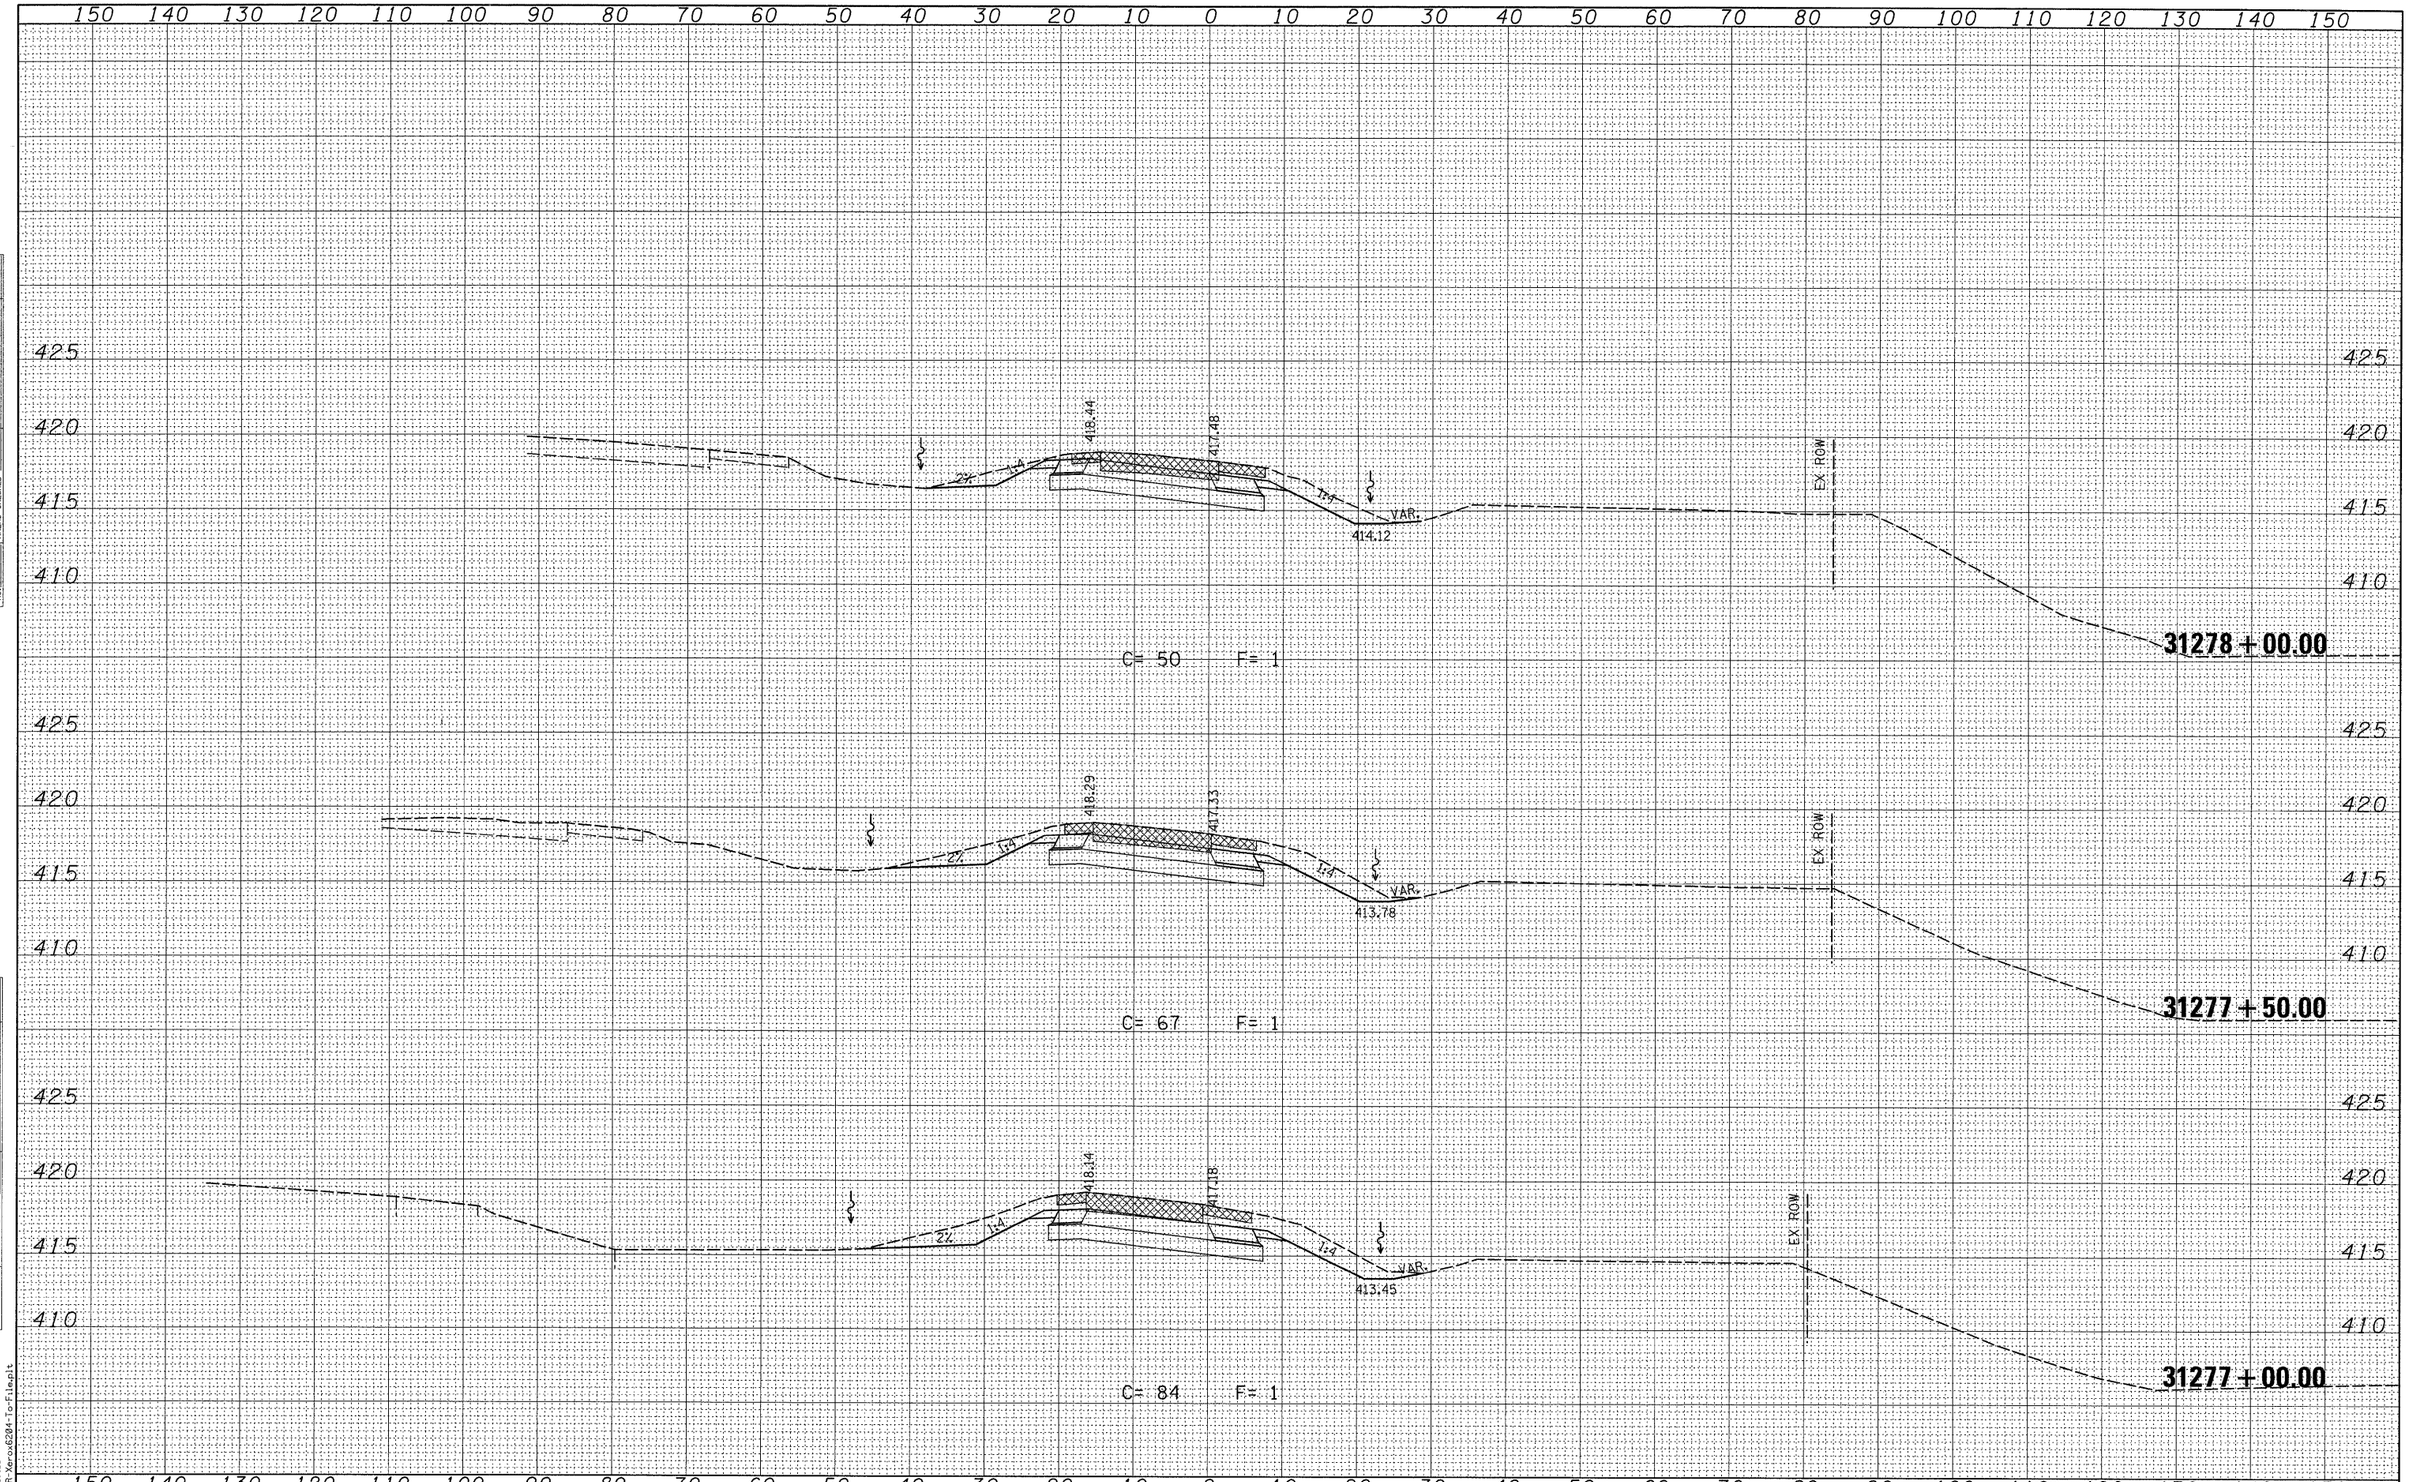

FINAL SURVEY — NOTE BOOK — NO.

	BY	DATE
SURVEYED		
PLOTTED		
TOPS/ATE		
AREAS		
AREAS CHECKED		

ORIGINAL SURVEY — NOTE BOOK — NO.

	BY	DATE
SURVEYED		
PLOTTED		
TOPS/ATE		
AREAS		
AREAS CHECKED		

LAST SAVED = 3/16/2010
PEN TABLE = V8.tbl
PLOT DRIVER = TR-Xerox6204-to-File.plt

FILE NAME =	USER NAME = sdonahue	DESIGNED -	REVISED -
i:\2906602\2906601\cad\t_plans\093_D876087-Sht-XSSht-RampP5.dgn		DRAWN -	REVISED -
	PLOT SCALE = 10.0005 ' / IN.	CHECKED -	REVISED -
	PLOT DATE = 3/16/2010 4:45:31 PM	DATE -	REVISED -

STATE OF ILLINOIS
DEPARTMENT OF TRANSPORTATION

HORNER & SHIFRIN, INC ENGINEERS
SCALE: SEE SHT

CROSS SECTIONS
PROPOSED RAMP P5

SHEET NO. 28 OF 30 SHEETS | STA. 31277+00.00 TO STA. 31278+00.00

F.A.I. RTE.	SECTION	COUNTY	TOTAL SHEETS	SHEET NO.
270	60-2RS-3	MADISON	231	221
		CONTRACT NO. 76D87		
	ILLINOIS FED. AID PROJECT			