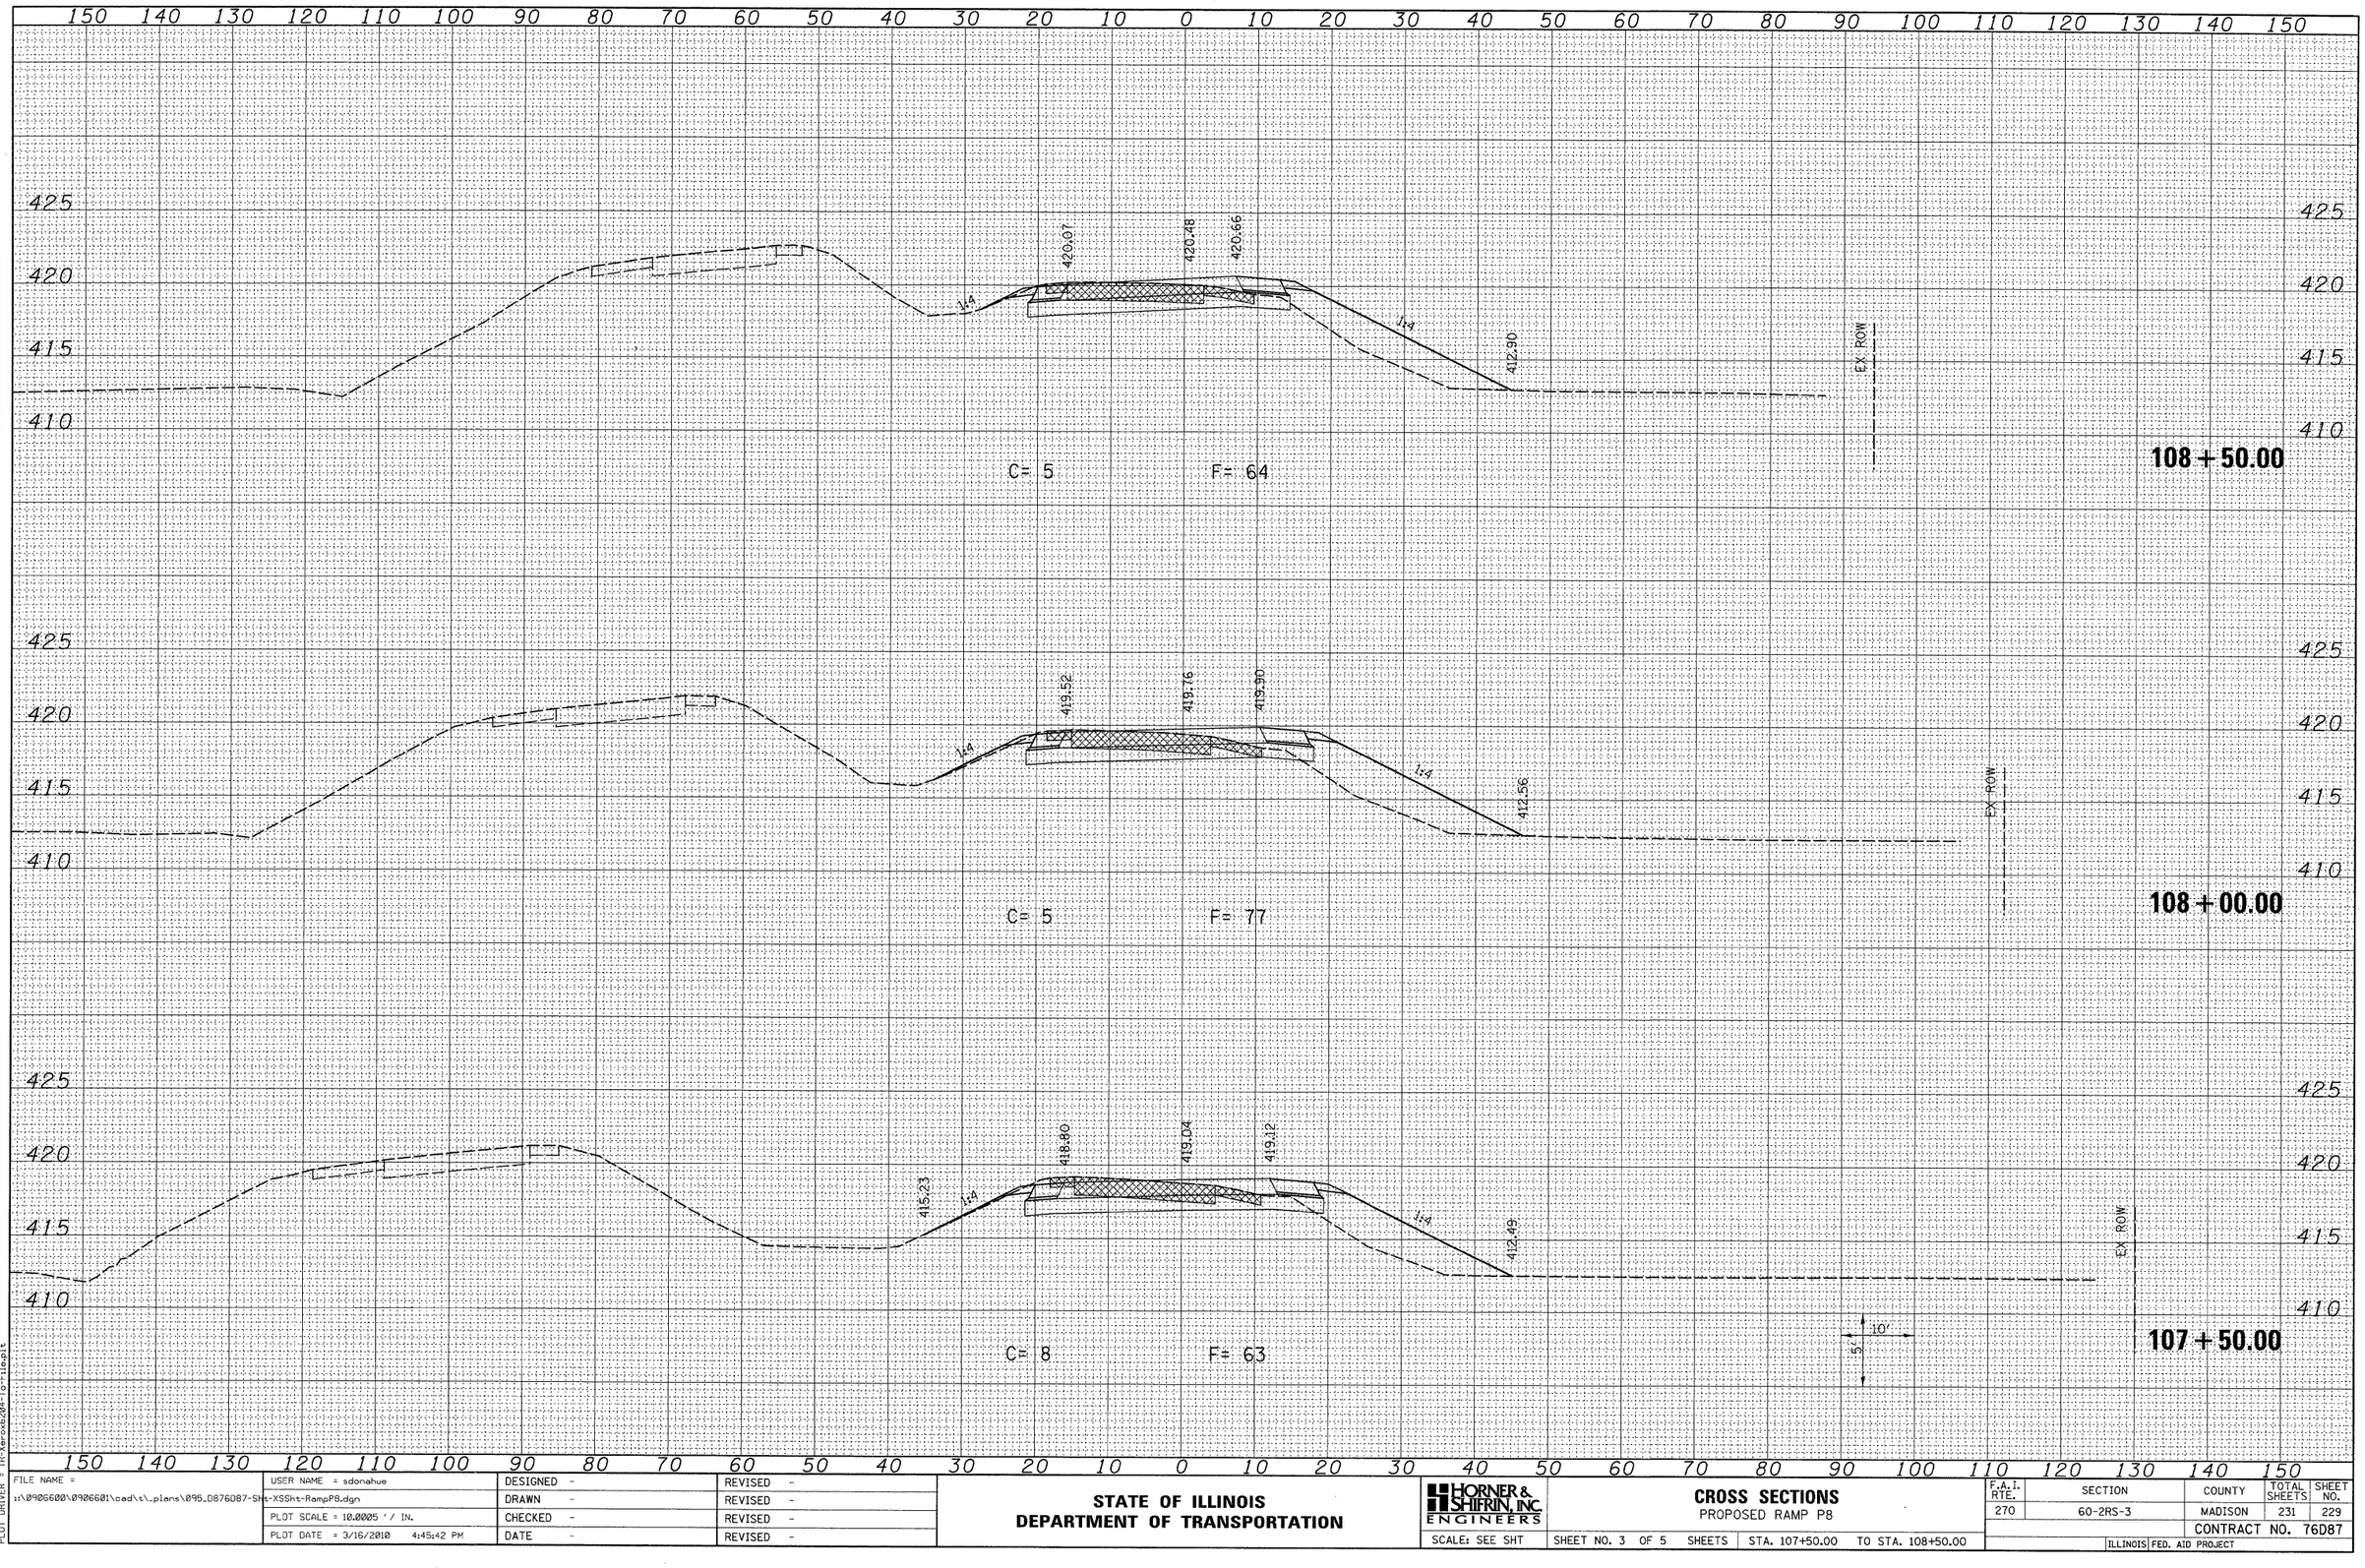

FINAL SURVEY — NOTE BOOK — NO.

BY	DATE
SURVEYED	
PLOTTED	
TOPO MAP	
AREAS	
AREAS CHECKED	

ORIGINAL SURVEY — NOTE BOOK — NO.

BY	DATE
SURVEYED	
PLOTTED	
TOPO MAP	
AREAS	
AREAS CHECKED	

LAST SAVED = 3/16/2010
PEN TABLE = V8.tbl
PLOT DRIVER = TR-Xer-c4520-Tg-Filepl

FILE NAME = i:\090600\090601\cad\t_plans\095_D876D87-Sht-XSSht-RampP8.dgn	USER NAME = sdonahue	DESIGNED -	REVISED -
		DRAWN -	REVISED -
	PLOT SCALE = 10.0005 ' / IN.	CHECKED -	REVISED -
	PLOT DATE = 3/16/2010 4:45:42 PM	DATE -	REVISED -

STATE OF ILLINOIS
DEPARTMENT OF TRANSPORTATION

HORNER & SHIFRIN, INC. ENGINEERS

CROSS SECTIONS
PROPOSED RAMP P8

SCALE: SEE SHT | SHEET NO. 3 OF 5 SHEETS | STA. 107+50.00 TO STA. 108+50.00

F.A.I. RTE.	SECTION	COUNTY	TOTAL SHEETS	SHEET NO.
270	60-2RS-3	MADISON	231	229
		CONTRACT NO. 76D87		
		ILLINOIS FED. AID PROJECT		