CONTRACT NO. 78060

F.A.P. RTE.	SECTION	COUNTY	TOTAL SHEETS	SHEET NO.
312	101-2(RS-1,N-1)	ALEXANDER	189	19
STA.		TO STA.		
FED. ROAD DIST. NO.	ILLINOIS	FED. AID PROJECT		

TYPICAL

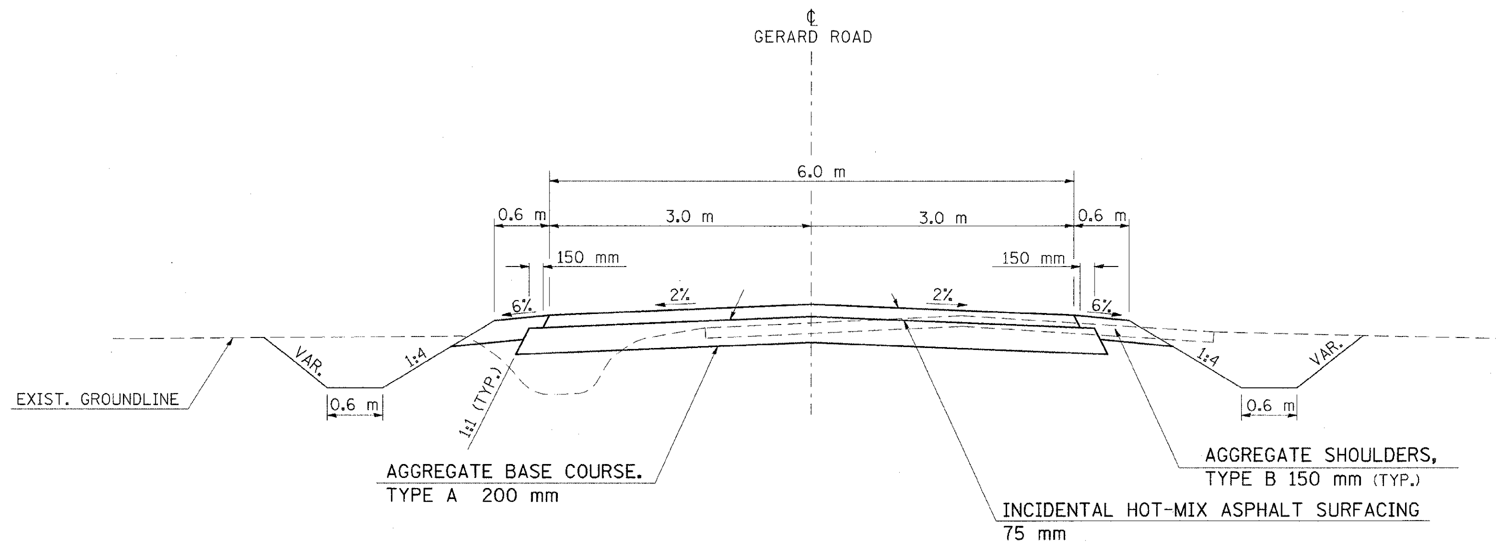

TO BE USED:

STA. 9+925 TO STA. 9+994

PLOT DATE = 9/14/2009
FILE NAME = c:\pw_work\PWIDOT\KRANZJC\dms43640\md02599c2typ.dgn
PLOT SCALE = 50.0000 ' / IN.
USER NAME = kranzjc

REVISIONS	
NAME	DATE

ILLINOIS DEPARTMENT OF TRANSPORTATION

TYPICAL

SCALE: VERT. HORIZ. NONE

DATE

DRAWN BY CNH

CHECKED BY