CONTRACT NO. 78060

F.A.P. RTE.	SECTION	COUNTY	TOTAL SHEETS	SHEET NO.
312	101-2(RS-1,N-1)	ALEXANDER	189	57
STA.		TO STA.		
FED. ROAD DIST. NO.		ILLINOIS	FED. AID PROJECT	

STAGE 3 NOTES:

TRAFFIC:
IL 146: TRAFFIC ON SOUTH LANES
IL 3: SHIFT TRAFFIC TO EAST SIDE OF PAVEMENT

PROPOSED WORK:
CONCRETE PAVEMENT ON NORTH LANES
BUILD ISLAND
BUILD RT TURN RAMP
PAVEMENT REMOVAL
PAVED SHOULDER REMOVAL
USE TRAFFIC CONTROL STANDARD 701006 FOR IL 3 TRAFFIC
USE TRAFFIC CONTROL AND PROTECTION, (SPECIAL)

LEGEND:

X STOP SIGN

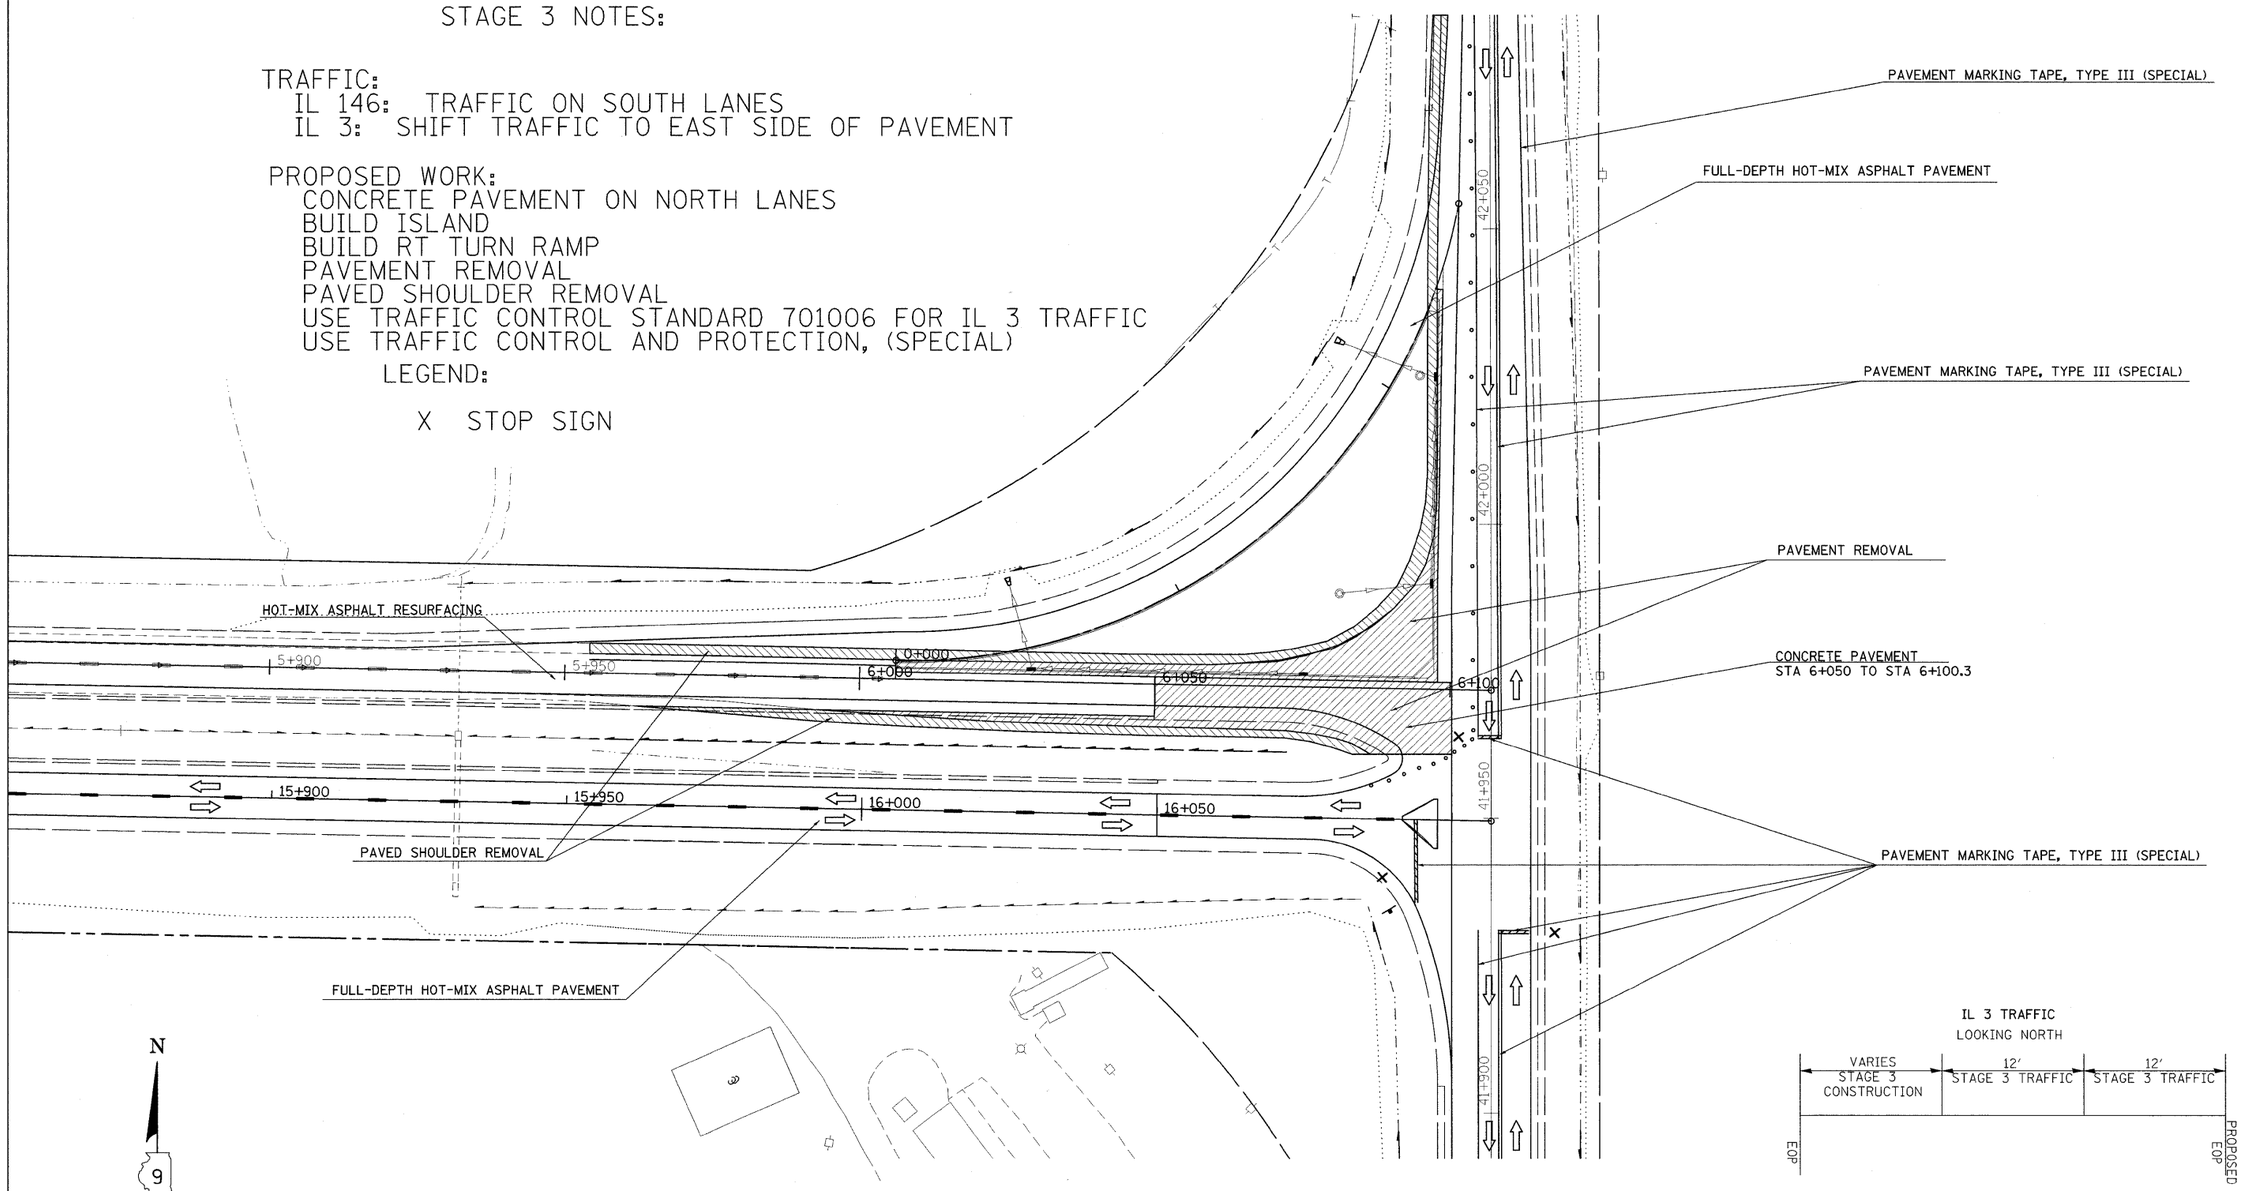

IL 3 TRAFFIC
LOOKING NORTH

NOTE: ANY EXTRA BARRICADES, SIGNS, OR TRAFFIC CONTROL REQUIRED BY THE ENGINEER OR PLANS WILL BE INCLUDED IN THE COST OF THE TRAFFIC CONTROL AND PROTECTION, (SPECIAL). NO EXTRA COMPENSATION WILL BE GIVEN.

REVISIONS	
NAME	DATE

ILLINOIS DEPARTMENT OF TRANSPORTATION

STAGE 3
IL146/IL3 INTERSECTION

DRAWN BY JCK
CHECKED BY
DATE

PLOT DATE = 3/4/2010
FILE NAME = c:\pw_work\PWIDOT\KRANZJC\dms43640\ud02599c2-sched.dgn
PLOT SCALE = 1'/2000' / IN.
USER NAME = kranzjc