CONTRACT NO. 78060

F.A.P. RTE.	SECTION	COUNTY	TOTAL SHEETS	SHEET NO.
312	101-2(RS-1,N-1)	ALEXANDER	189	124
STA. 4+425.00		TO STA. 4+500.00		
FED. ROAD DIST. NO.		ILLINOIS	FED. AID PROJECT	

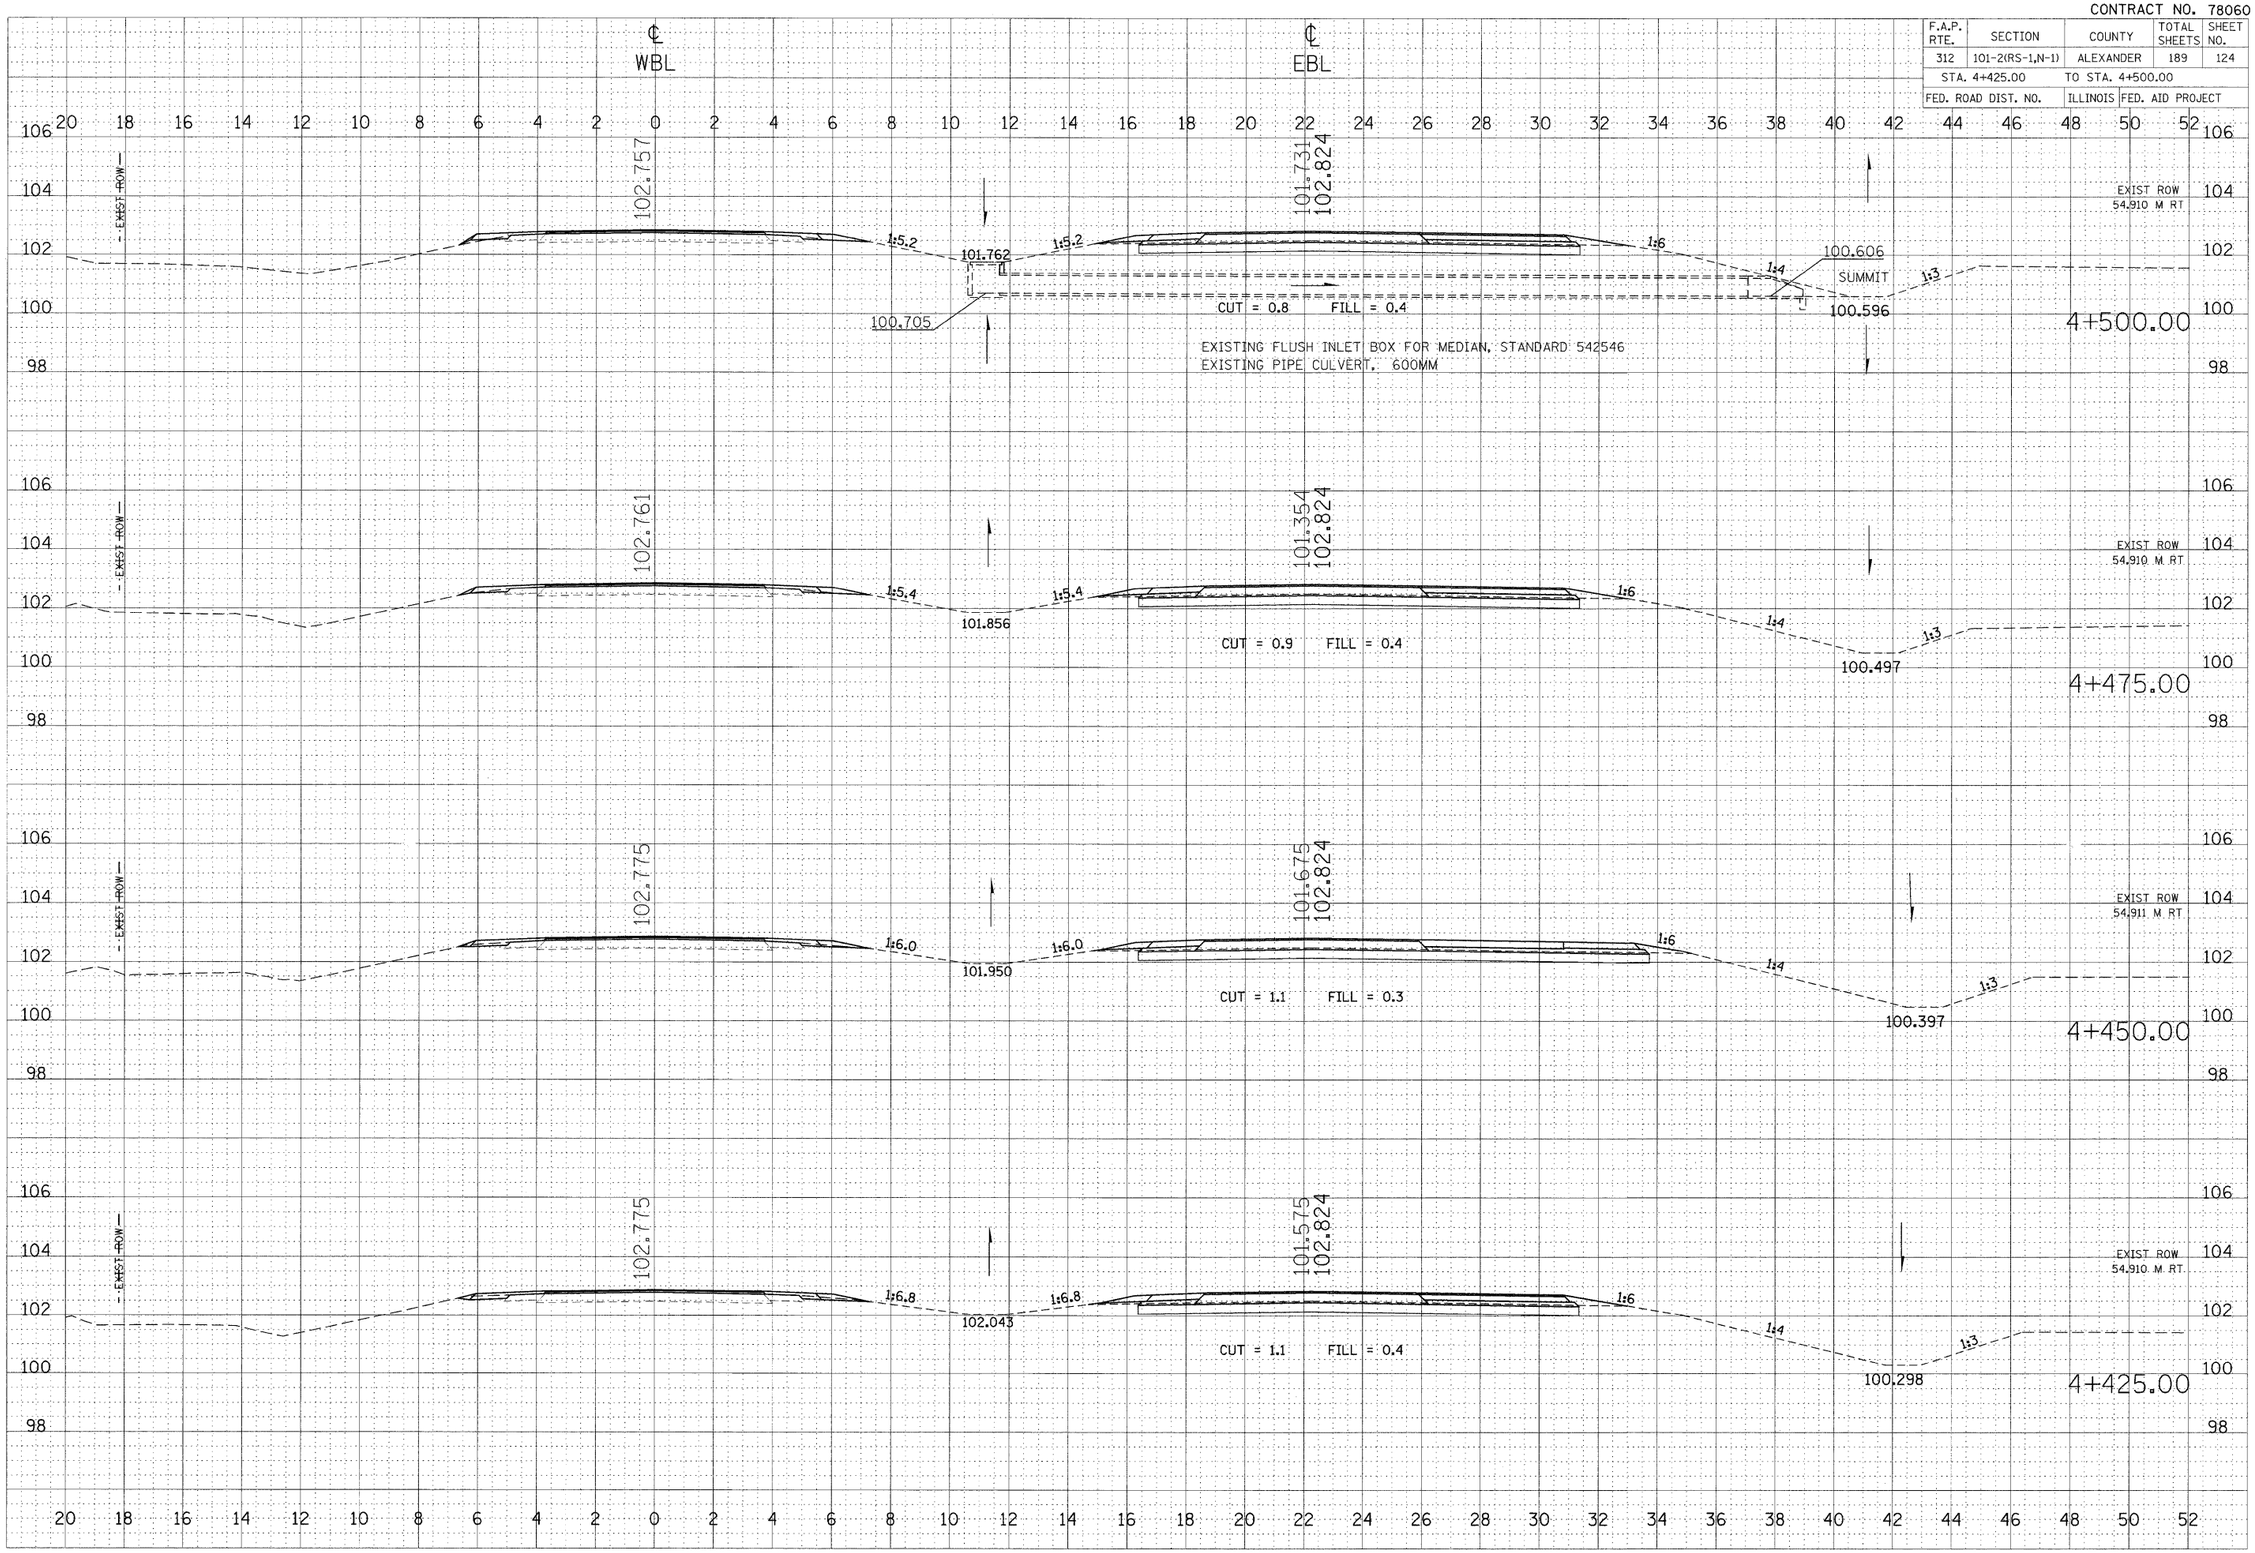

IL 146: STA 4+425.00 TO STA 4+500.00

FINAL SURVEY | NOTE BOOK NO. | SURVEYED | PLOTTED | TEMPLATE | AREAS | AREAS CHECKED | BY | DATE

ORIGINAL SURVEY | NOTE BOOK NO. | SURVEYED | PLOTTED | TEMPLATE | AREAS | AREAS CHECKED | BY | DATE

PLOT DATE = 9/17/2009
FILE NAME = c:\pw_work\PWIDOT\LEFTWICHDL\d0436400\D2599xs-R146shts-C2.m32
PLOT SCALE = 100.0000 m / M.
USER NAME = leftwichdl