FINAL SURVEY	SURVEYED	BY	DATE
NOTE BOOK	PLOTTED		
NO.	TEMPLATE		
	AREAS		
	AREAS CHECKED		

ORIGINAL SURVEY	SURVEYED	BY	DATE
NOTE BOOK	PLOTTED		
NO.	TEMPLATE		
	AREAS		
	AREAS CHECKED		

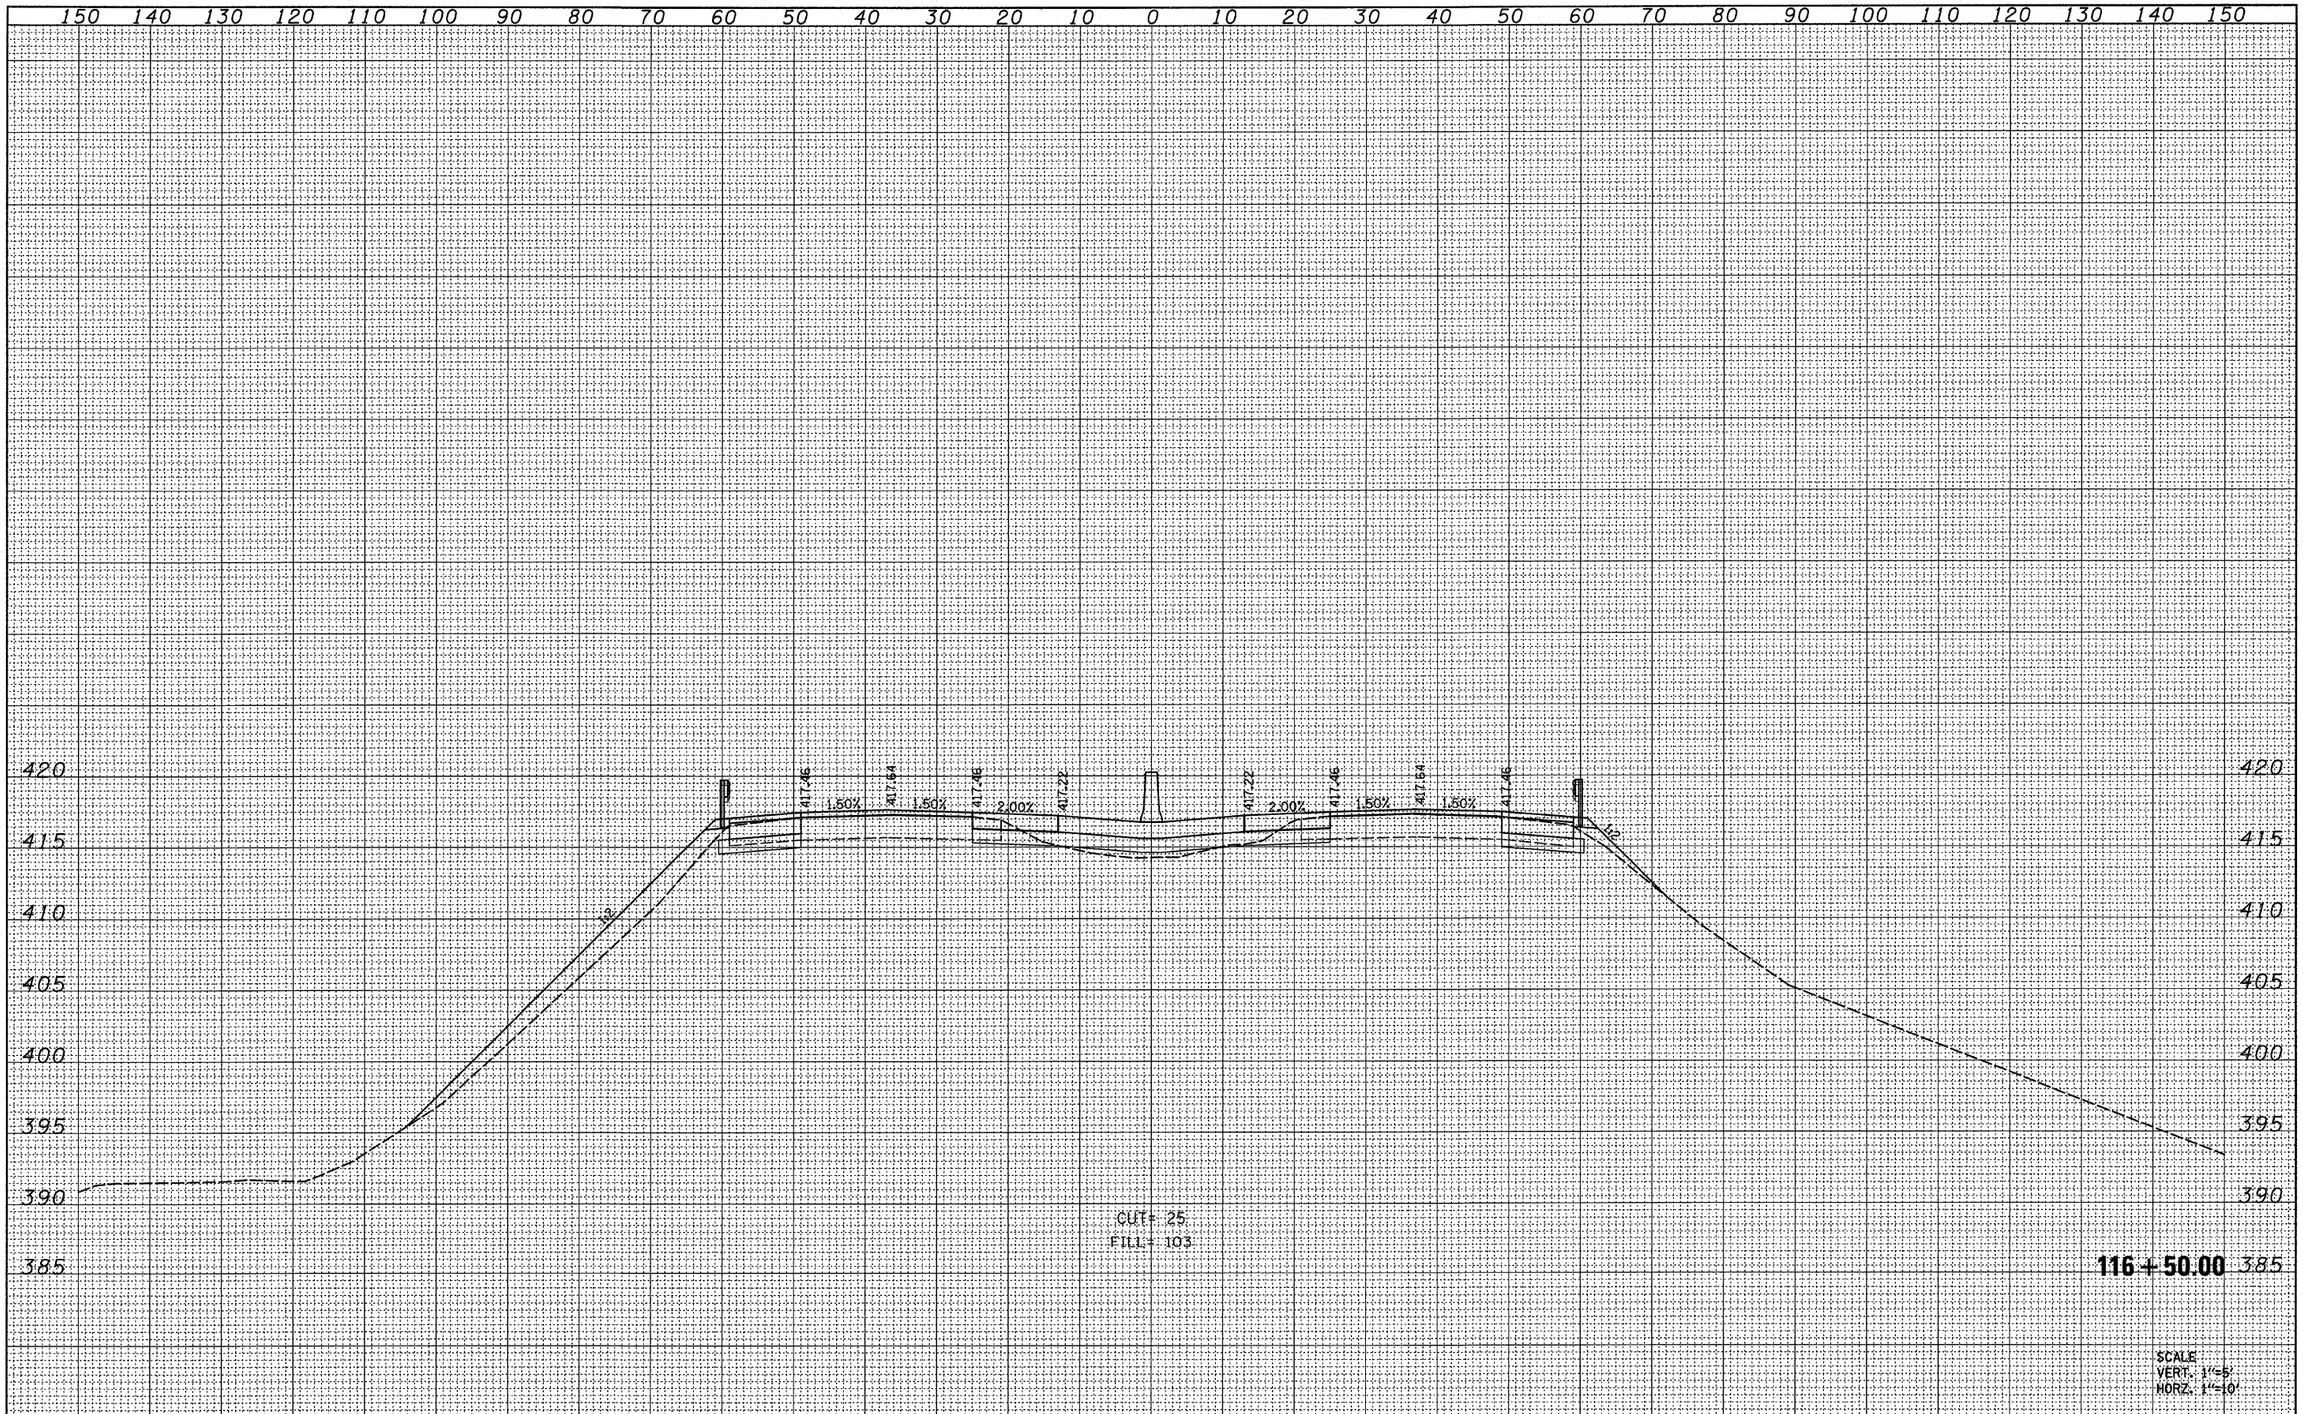

FILE NAME =	USER NAME = maisiegraser	DESIGNED -	REVISED -
H:\P\25266p2\Technical_Production\Civil\Microstation\Sec285VB\xssht285vb.dgn		DRAWN -	REVISED -
	PLOT SCALE = 10.0000 ' / IN.	CHECKED -	REVISED -
	PLOT DATE = 3/15/2010	DATE -	REVISED -

STATE OF ILLINOIS
DEPARTMENT OF TRANSPORTATION

CROSS SECTIONS
I-57 OVER 7TH ST / C&EI RAILROAD

SCALE: | SHEET NO. OF SHEETS | STA. 116+50 TO STA. 116+50

F.A.I. RTE.	SECTION	COUNTY	TOTAL SHEETS	SHEET NO.
57	(28-5)VB-1	FRANKLIN	81	67
		CONTRACT NO. 78157		
FED. ROAD DIST. NO.	ILLINOIS	FED. AID PROJECT		