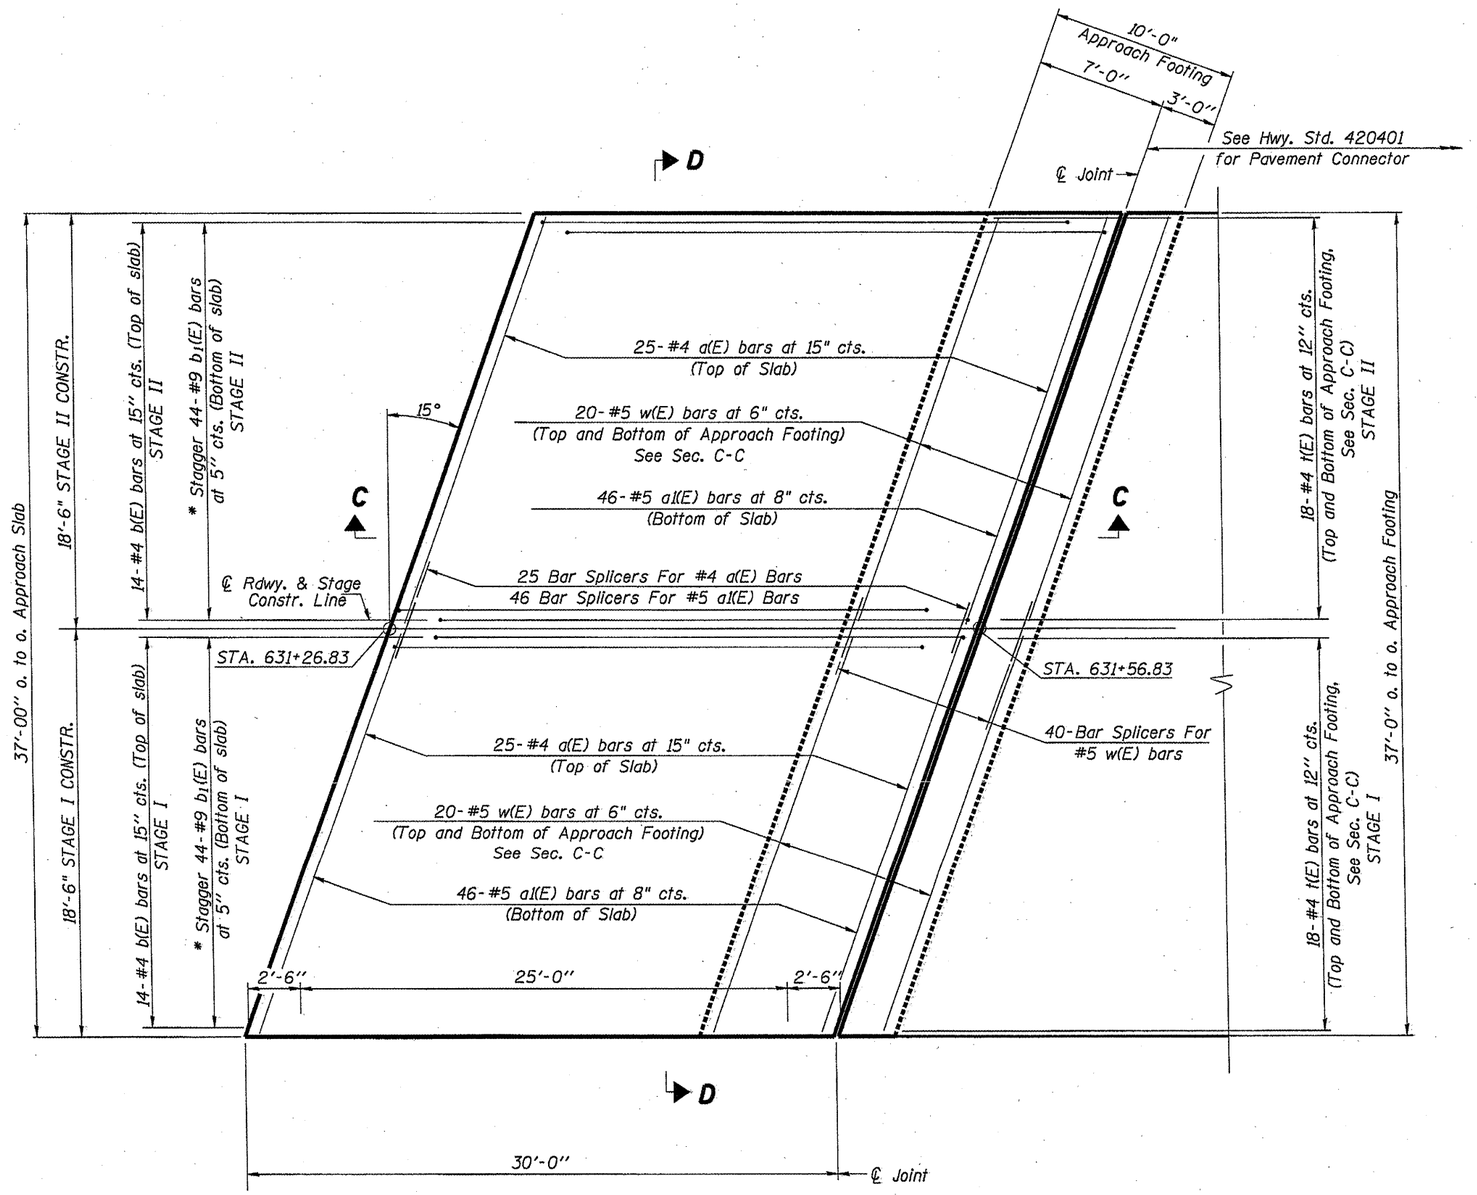

Notes:
See Sheet 11 of 15 for Sections C-C and D-D.
a(E) and a1(E) bar spacings measured along ℄ Rdwy.

* Tilt #9 b1(E) bars as required to maintain clearance.

PLAN

(Sheet 1 of 2)

BRIDGE APPROACH SLAB DETAILS
EAST APPROACH

SN. 028-0031

BA L 11-1-09

FILE NAME = c:\pw_work\PWIDOT\GAUTNEYRK\d0174138\78179-sheets.dgn	USER NAME = gautneyrk	DESIGNED -	REVISED -	STATE OF ILLINOIS DEPARTMENT OF TRANSPORTATION		F.A.P. RTE.	SECTION	COUNTY	TOTAL SHEETS	SHEET NO.
	PLOT SCALE = 2727.2852 ' / IN.	DRAWN -	REVISED -			853	D9 CM BRIDGE REPAIR 2010-2	FRANKLIN	15	9
	PLOT DATE = 4/16/2010	CHECKED -	REVISED -					CONTRACT NO. 78179		
		DATE -	REVISED -	SCALE:	SHEET NO. OF SHEETS	STA.	TO STA.	ILLINOIS	FED. AID PROJECT	