PLAN
SURVEYED
PLOTTED
ALIGNMENT CHECKED
RT. OF WAY CHECKED
PLAN FILE NAME
NOTE BOOK
NO.
BY
DATE

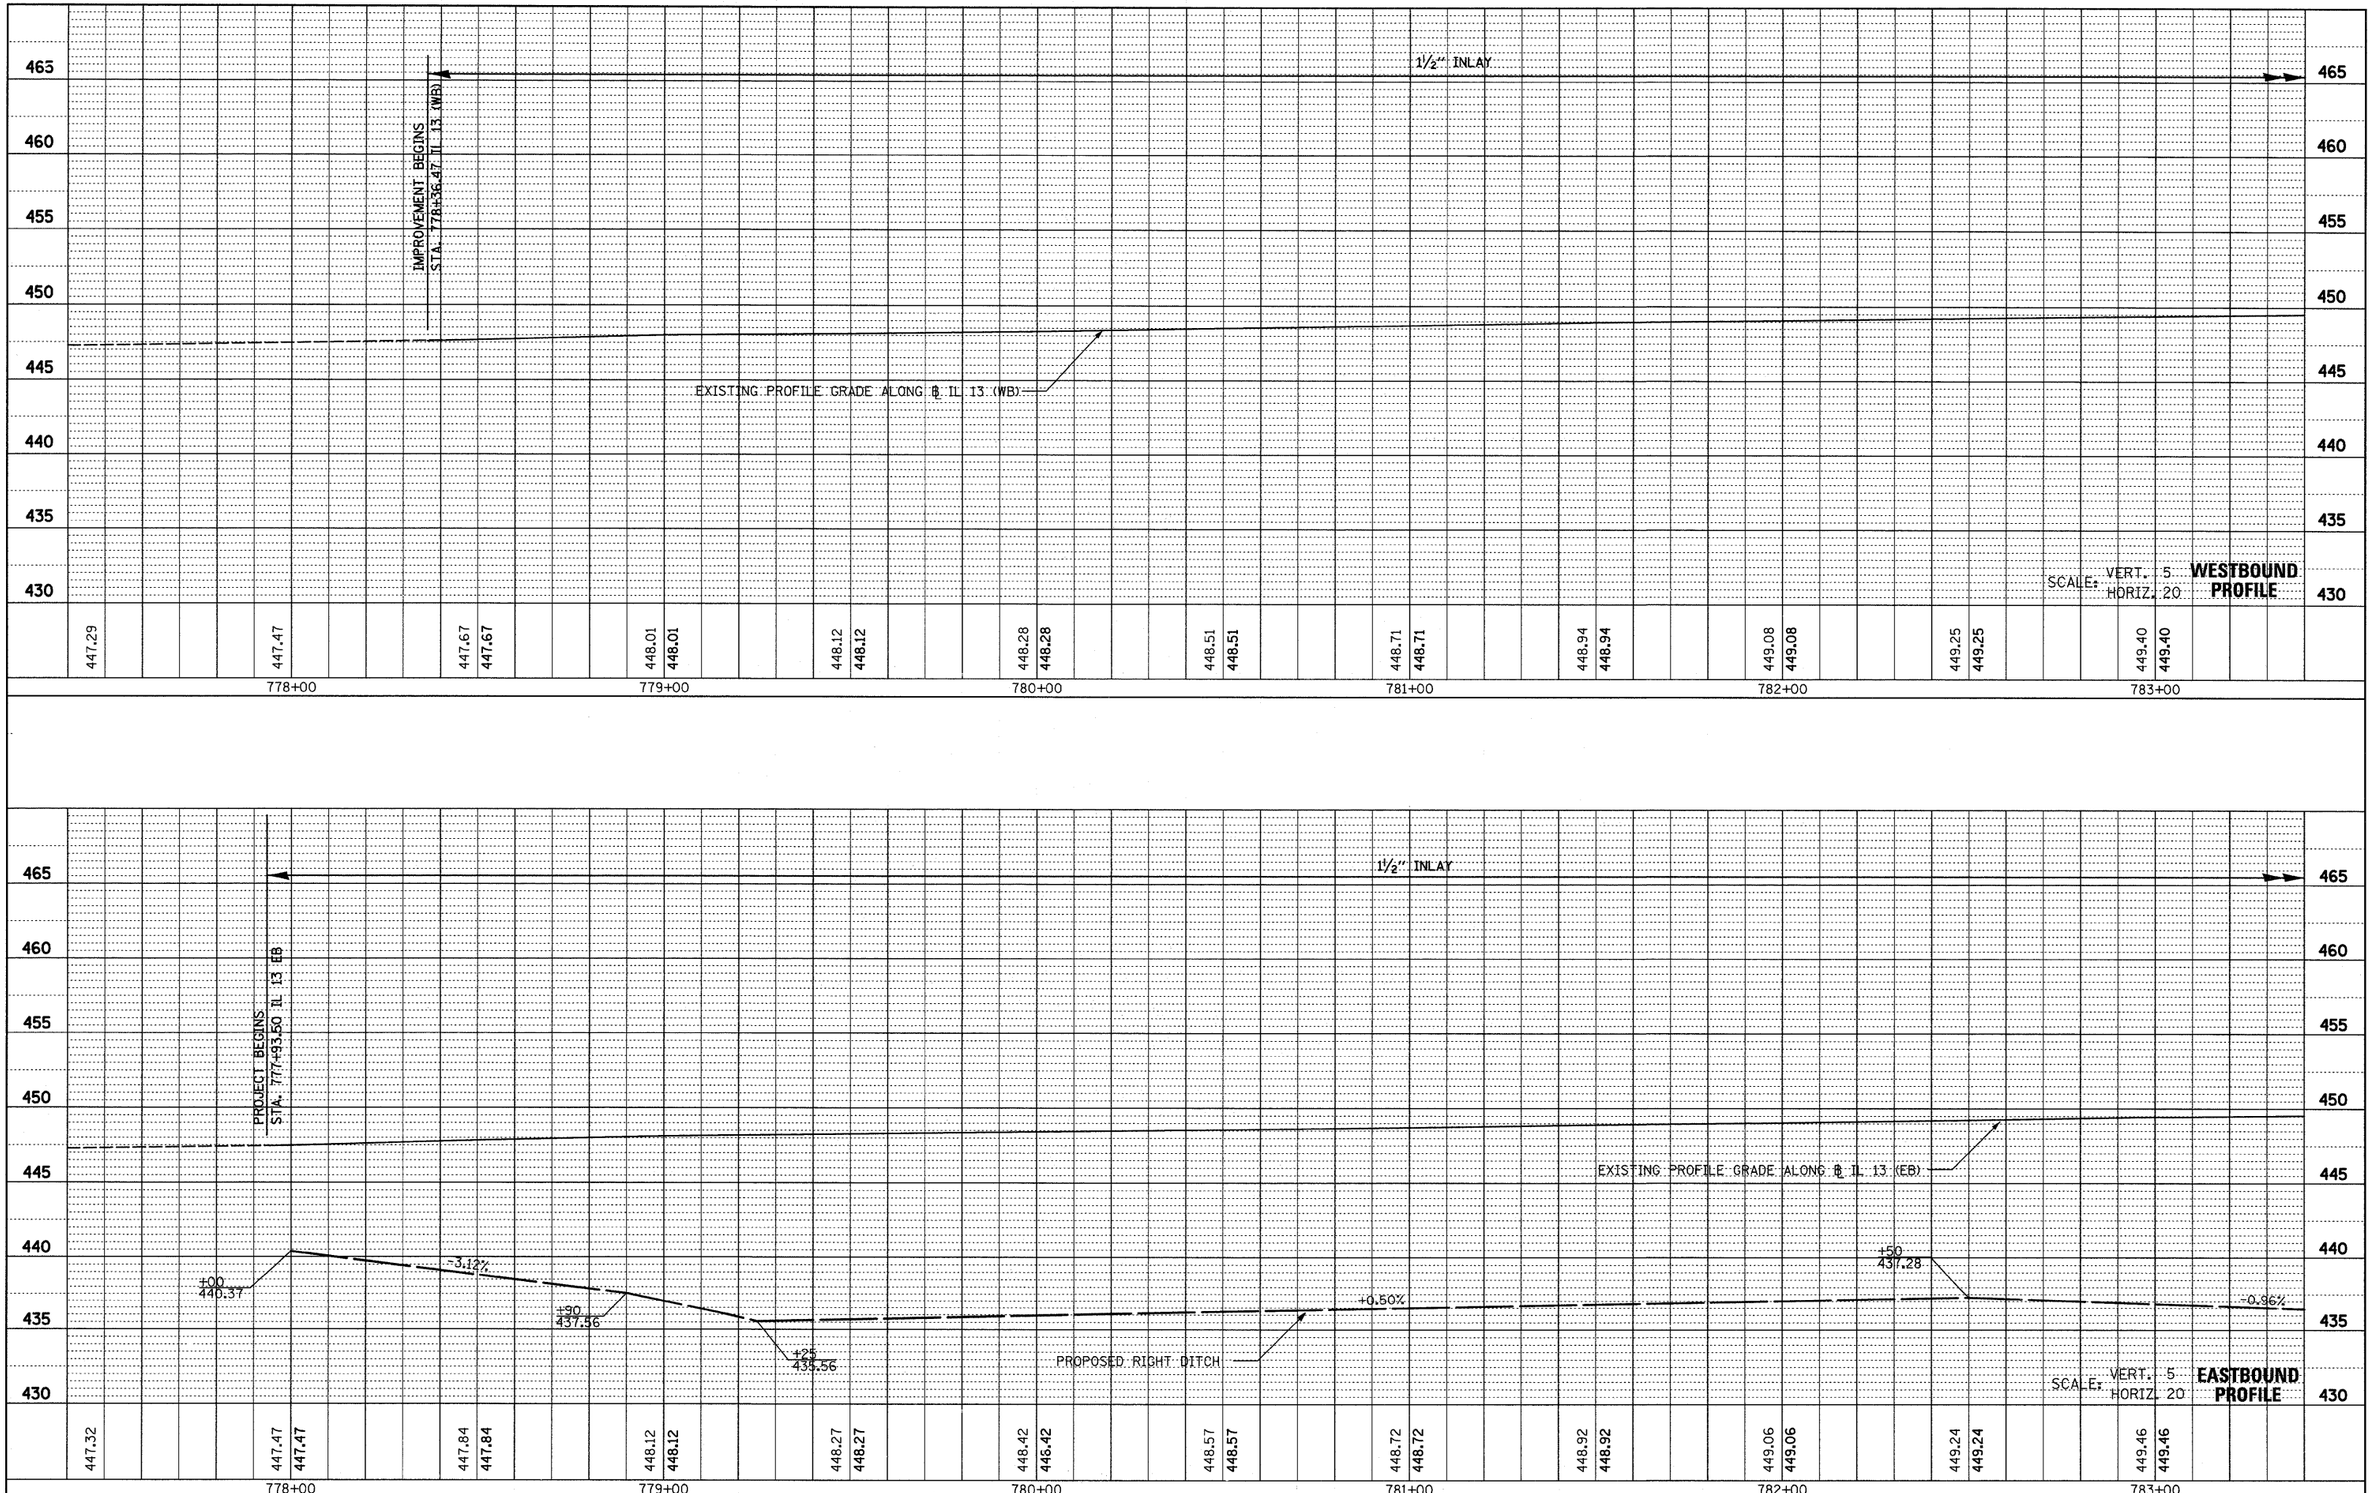

PROFILE
SURVEYED
PLOTTED
GRADES CHECKED
R.R.& NOTED
STRUCTURE NO'S/ITMS CKD
NOTE BOOK
NO.
BY
DATE

FILE NAME = ⊕FILE⊕	USER NAME = ⊕USER⊕	DESIGNED -	REVISED -
		DRAWN -	REVISED -
	PLOT SCALE = ⊕SCALE⊕	CHECKED -	REVISED -
	PLOT DATE = ⊕DATE⊕	DATE -	REVISED -

STATE OF ILLINOIS
DEPARTMENT OF TRANSPORTATION

IL 13 PROFILE

SCALE: | SHEET NO. 1 OF 4 SHEETS | STA. 777+50 TO STA. 783+00

F.A. RTE.	SECTION	COUNTY	TOTAL SHEETS	SHEET NO.
*	(X1-6-2)K-1;(1X-1)R-4	WILLIAMSON	194	57
*	I-57/IL 13 (FAI 57/FAP 331)	CONTRACT NO. 78194		
	ILLINOIS FED. AID PROJECT			