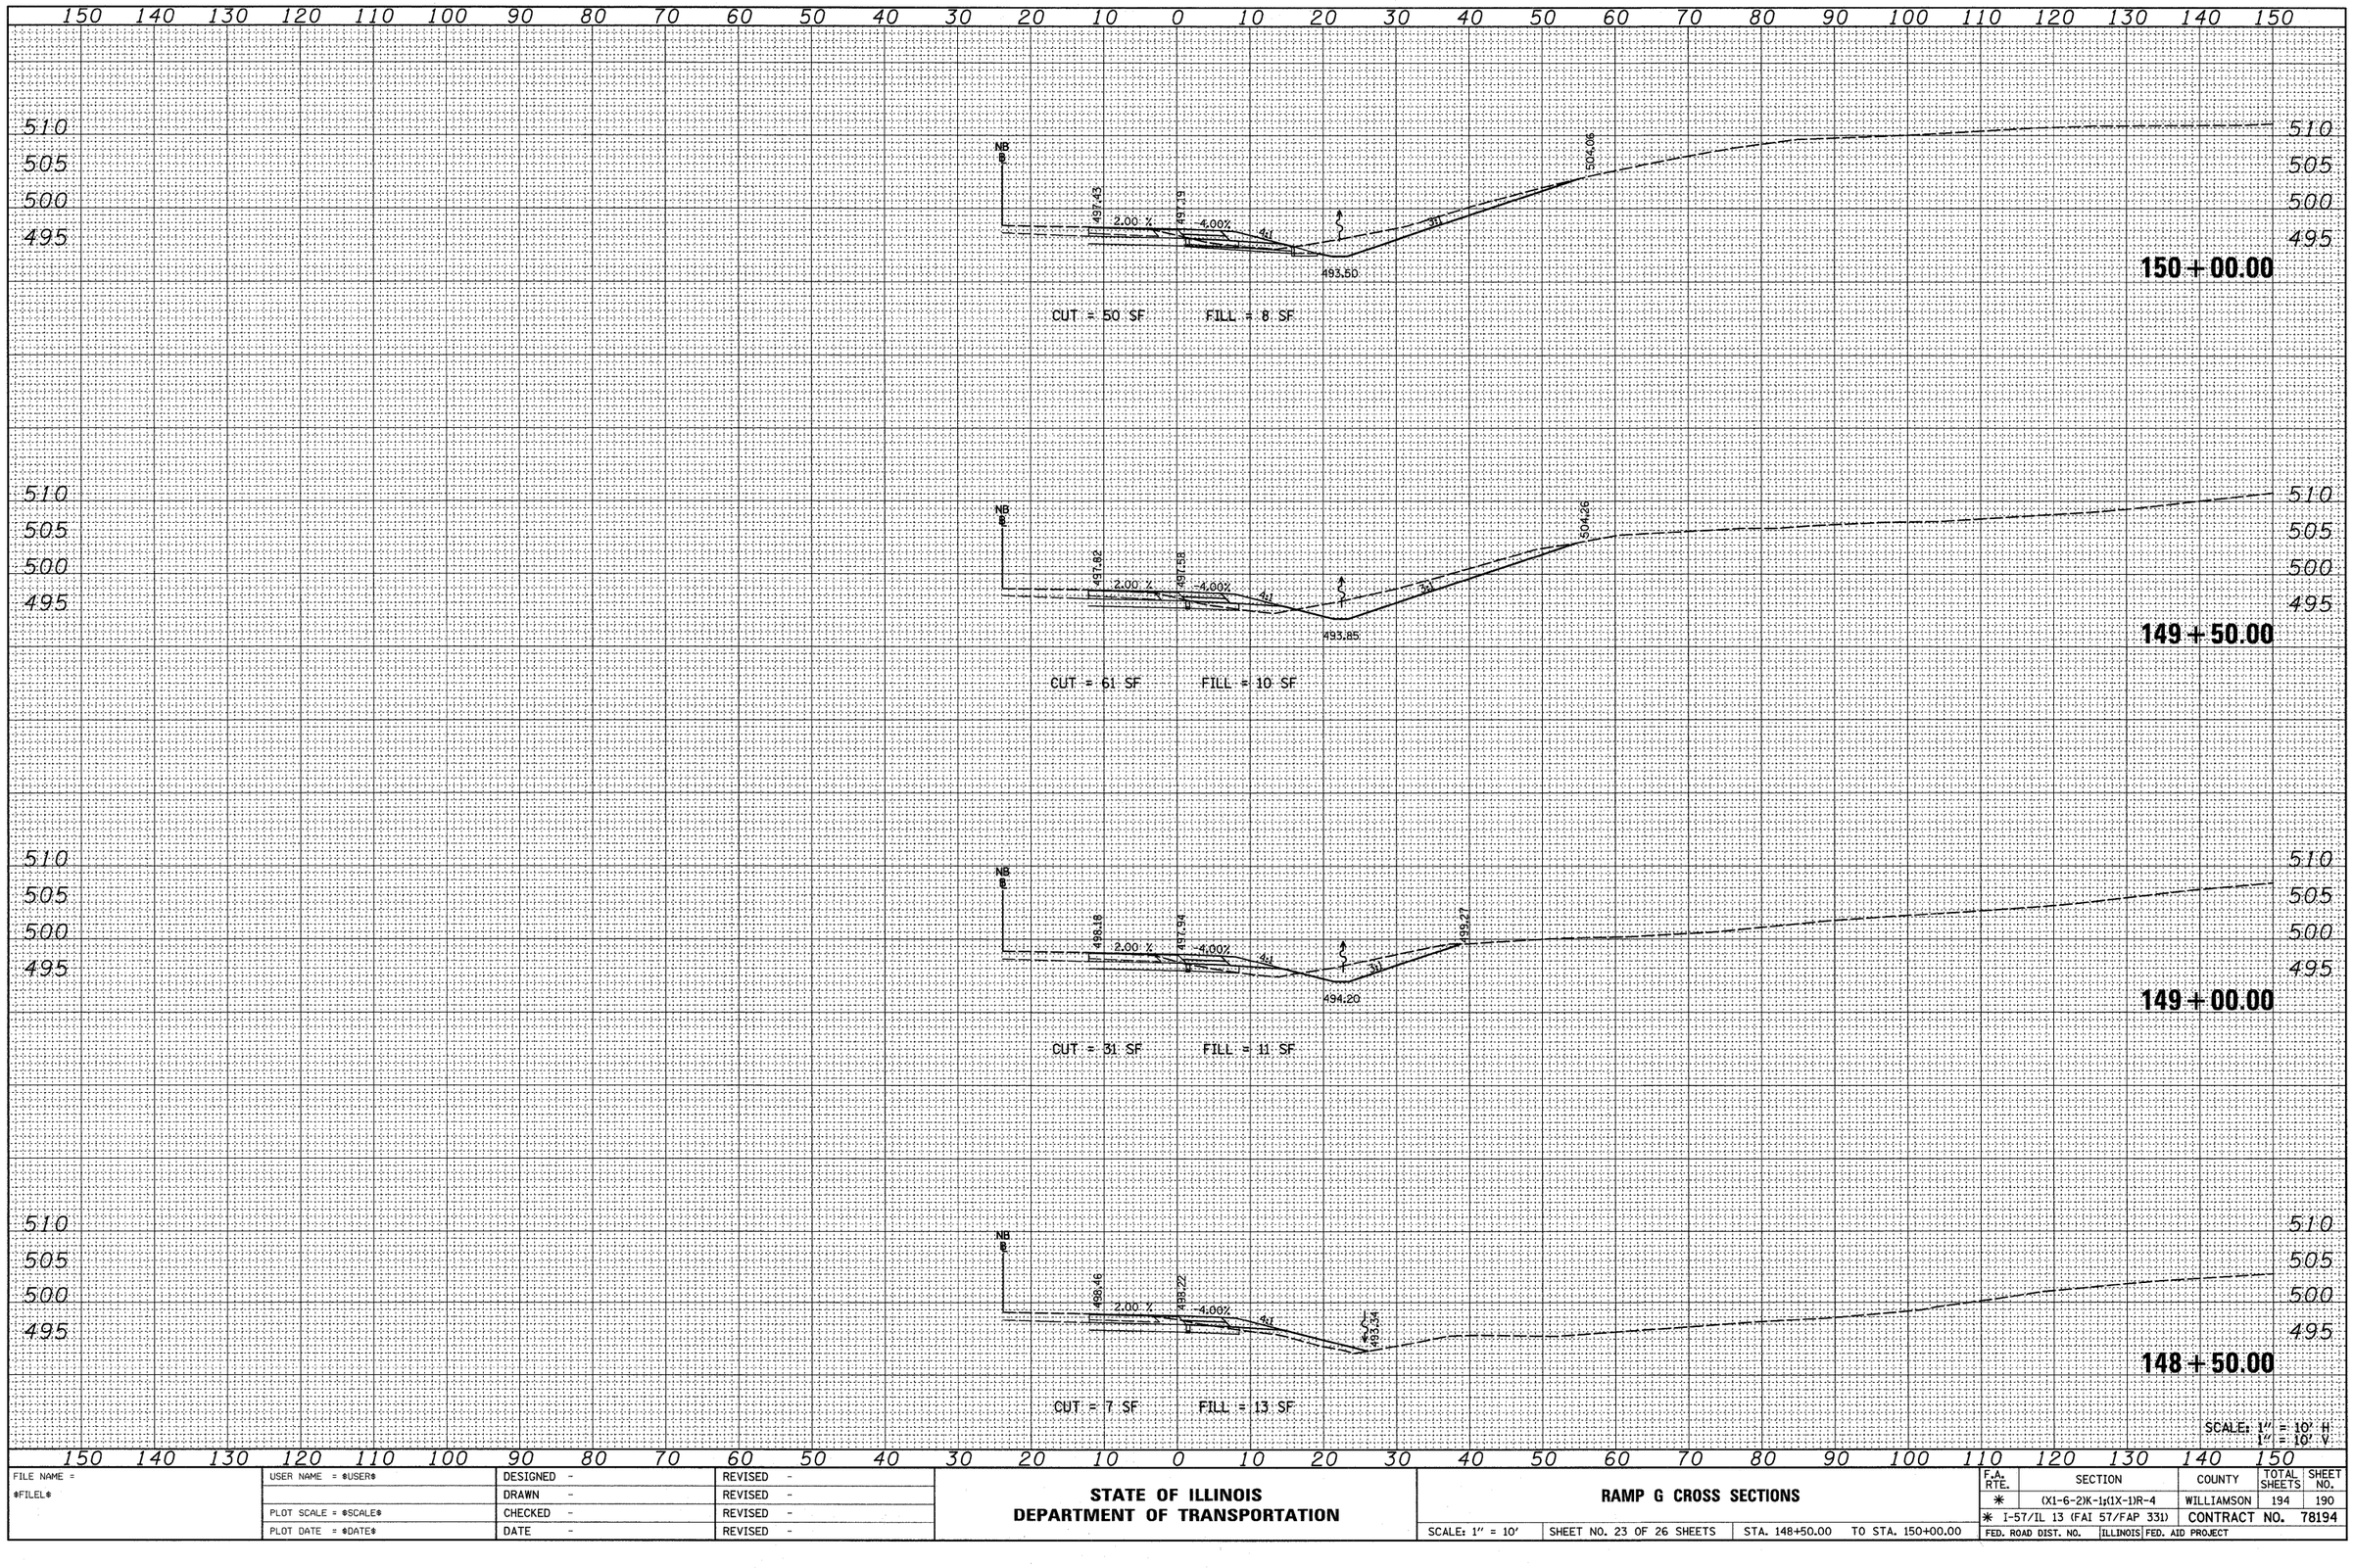

FINAL SURVEY	SURVEYED	BY	
	PLOTTED		
NOTE BOOK	PUBLICATE		
NO.	AREAS		DATE
	AREAS CHECKED		

ORIGINAL SURVEY	SURVEYED	BY	
	PLOTTED		
NOTE BOOK	PUBLICATE		
NO.	AREAS		DATE
	AREAS CHECKED		

SCALE: 1" = 10' H
1" = 10' V

FILE NAME =	USER NAME = *USER*	DESIGNED -	REVISED -
FILE		DRAWN -	REVISED -
	PLOT SCALE = *SCALE*	CHECKED -	REVISED -
	PLOT DATE = *DATE*	DATE -	REVISED -

STATE OF ILLINOIS
DEPARTMENT OF TRANSPORTATION

RAMP G CROSS SECTIONS

SCALE: 1" = 10' | SHEET NO. 23 OF 26 SHEETS | STA. 148+50.00 TO STA. 150+00.00

F.A. RTE.	SECTION	COUNTY	TOTAL SHEETS	SHEET NO.
*	(X1-6-2)K-1;(1X-1)R-4	WILLIAMSON	194	190
*	I-57/IL 13 (FAI 57/FAP 331)	CONTRACT NO. 78194		
FED. ROAD DIST. NO.	ILLINOIS	FED. AID PROJECT		