NOTES:
1. PROPERTY LINES SHOWN ARE APPROXIMATE LOCATIONS.
2. ALL DRAINAGE OFFSET AND CURB RADII DIMENSIONS ARE SHOWN TO BACK OF CURB.

* PROVIDE NEENAH SELF SEALING R1772B W/ TYPE "B" LID AND NF9204 PICKHOLE OR APPROVED EQUAL

* CONTRACTOR TO FIELD VERIFY EXIST ELEV PRIOR TO ORDERING MH

NOTE:
IMPROVEMENTS SHOWN IN "REDUCED" LINE WEIGHTS ARE SHOWN FOR "INFORMATION ONLY". THEY WERE CONSTRUCTED PRIOR TO THIS CONTRACT UNDER A SEPARATE CONTRACT BY OTHERS.

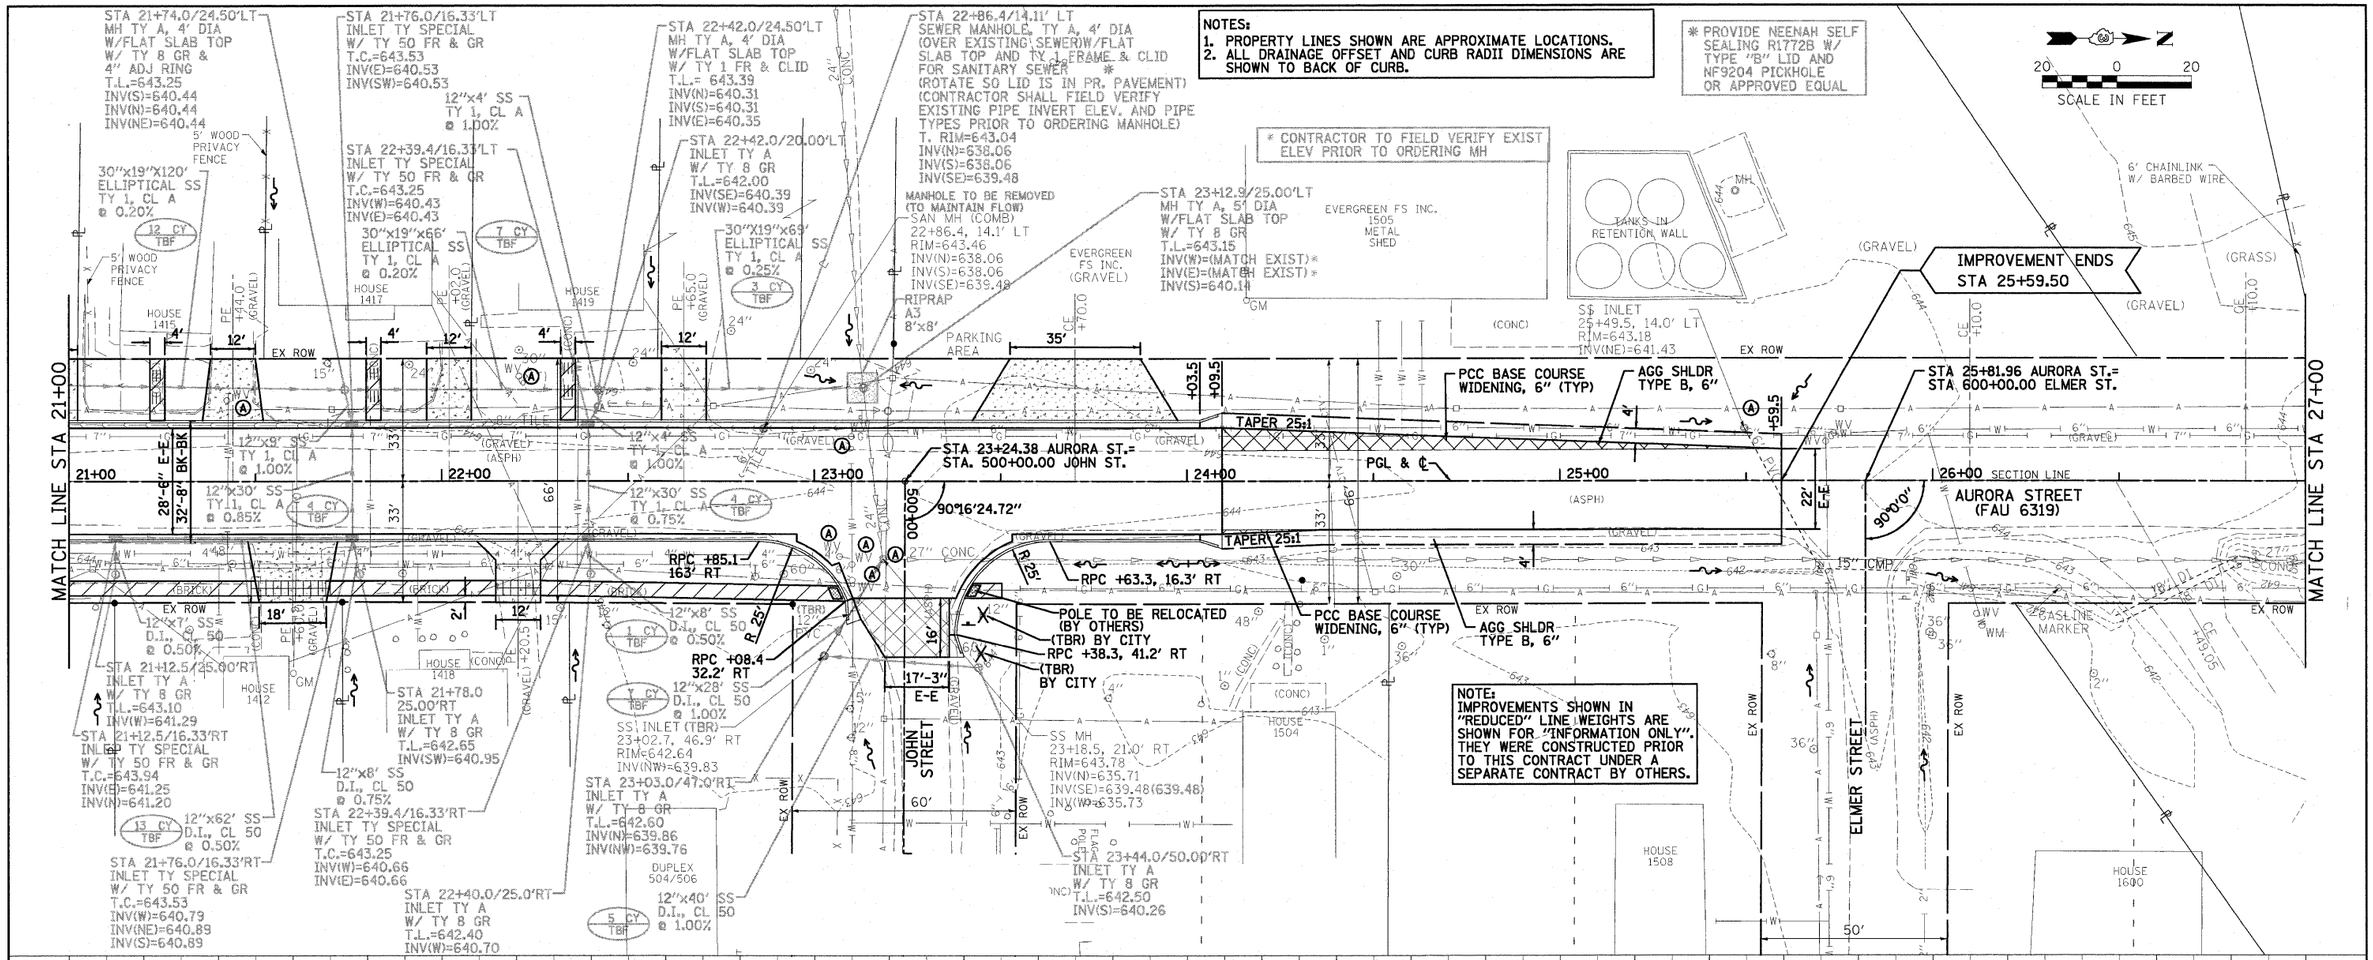

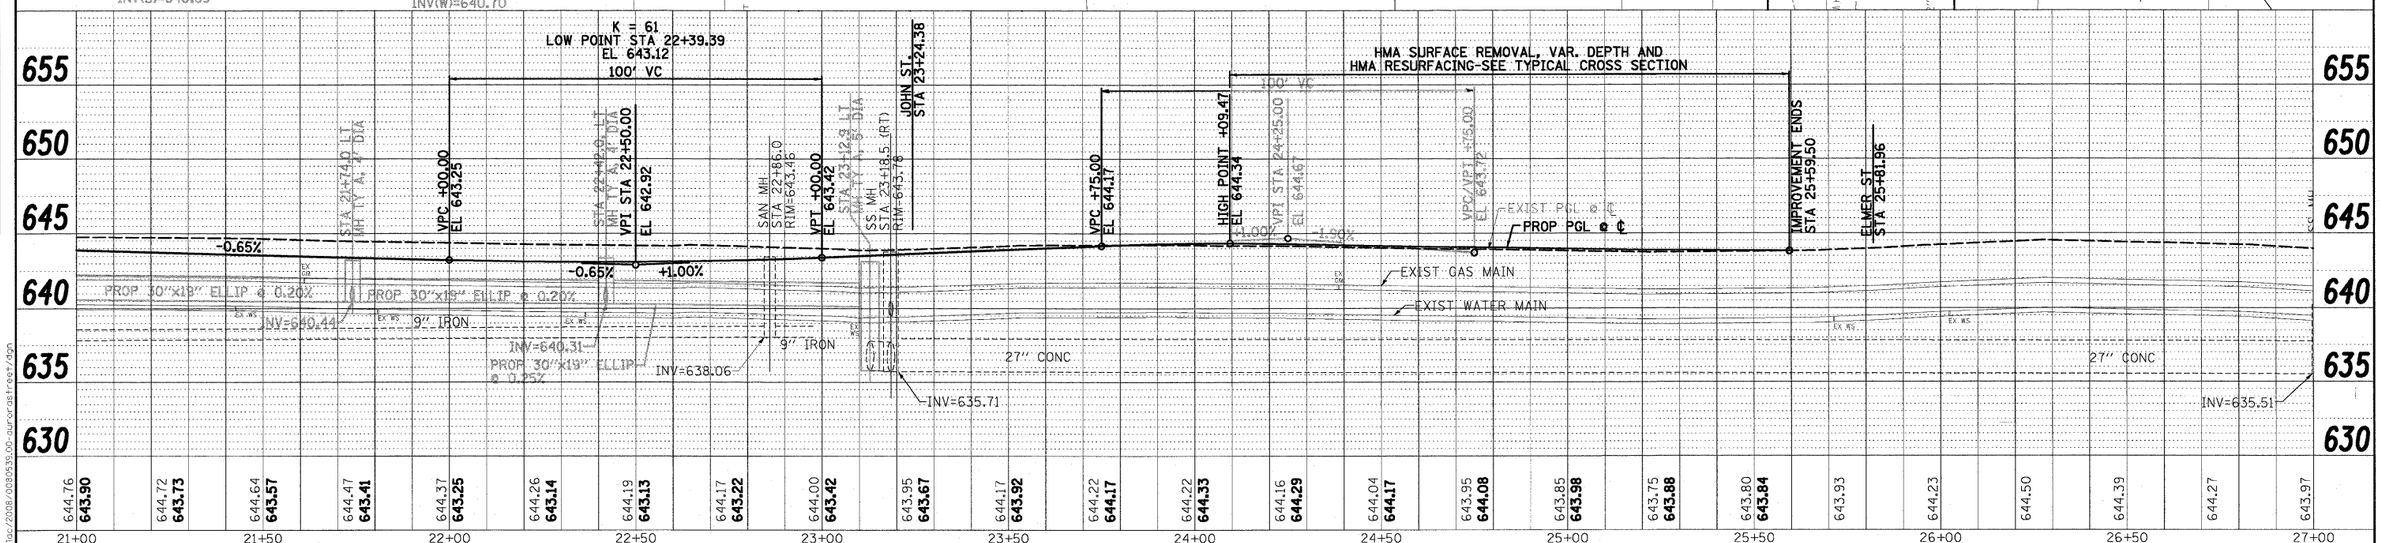

FILE NAME = 0080539_P&PI.dgn	USER NAME = $USER$	DESIGNED - DWR/JDA	REVISED -
		DRAWN - JTC	REVISED -
	PLOT SCALE = $SCALE$	CHECKED - ERB	REVISED -
	PLOT DATE = 3/25/2010	DATE - 03/25/10	REVISED -

STATE OF ILLINOIS
DEPARTMENT OF TRANSPORTATION

CITY OF PONTIAC – AURORA STREET (FAU 6319)
PLAN AND PROFILE

SCALE: 1" = 20' | SHEET NO. OF SHEETS | STA. 21+00 TO STA. 27+00

F.A.U. RTE.	SECTION	COUNTY	TOTAL SHEETS	SHEET NO.
6319	08-00091-00-RP	LIVINGSTON	31	9

CONTRACT NO. 87404

ILLINOIS FED. AID PROJECT

Farnsworth GROUP
301 W. WASHINGTON STREET, PONTIAC, IL 61764
(815) 844-5571 / (815) 844-3147 FAX
www.f-w.com

p:\city_of_pontiac\2008\0080539.00-auroraststreet.dgn