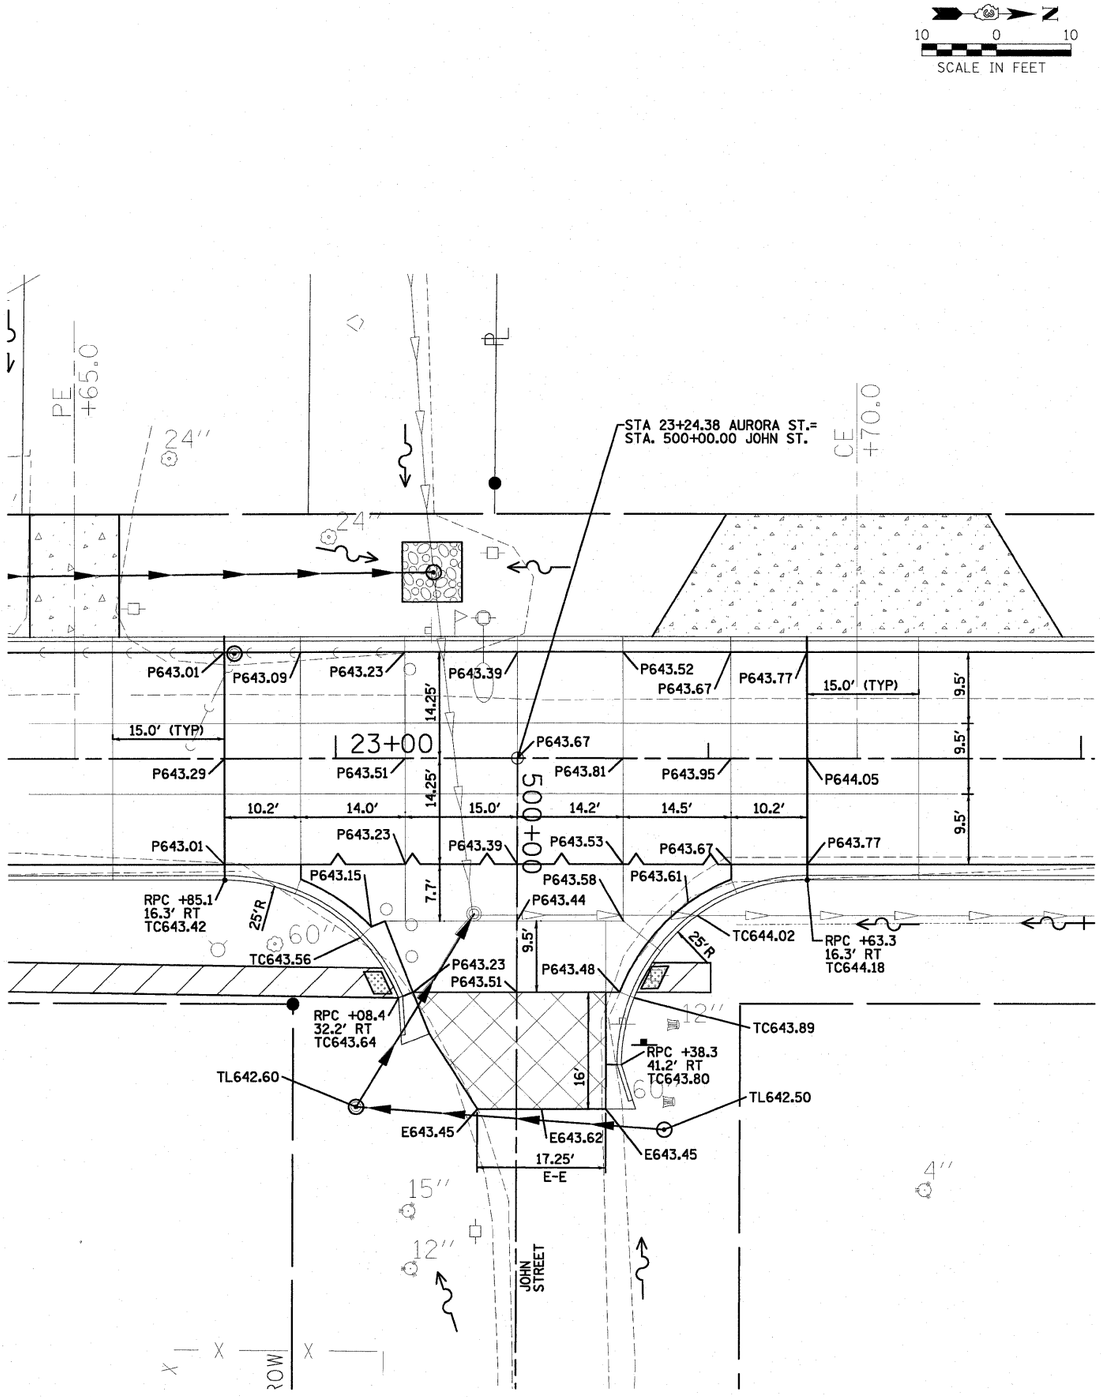

NOTES:
1. ALL RADII AND CURB INLET OFFSET DIMENSIONS ARE TO BACK OF CURB.
2. PROPERTY LINES SHOWN ARE APPROXIMATE LOCATIONS.

LEGEND

———	2" SEALED EXPANSION JOINT W/ 1.5" DIA. DOWELS ACCORDING TO STD. 420001-07
—^—	LONGITUDINAL CONSTRUCTION JOINT ACCORDING TO STD. 420001-07
———	SAWED TRANSVERSE CONTRACTION AND LONGITUDINAL JOINTS ACCORDING TO STD. B.L.R. 10-6
× P782.80	PROPOSED PAVEMENT ELEVATION
× TC782.80	PROPOSED TOP OF CURB ELEVATION

p:\city_of_pontiac\2008\0080539.00-auroraestreet.dgn

FILE NAME = 0080539_IntersDetails.dgn	USER NAME = $USER$	DESIGNED - DWR/JDA	REVISED -
		DRAWN - JTC	REVISED -
	PLOT SCALE = $SCALE$	CHECKED - ERB	REVISED -
	PLOT DATE = 3/25/2010	DATE - 03/25/10	REVISED -

STATE OF ILLINOIS
DEPARTMENT OF TRANSPORTATION

CITY OF PONTIAC – AURORA STREET (FAU 6319)
INTERSECTION DETAILS AND ELEVATIONS

SCALE: 1"=10' | SHEET NO. OF SHEETS | STA. 10+18 TO STA. 25+59.50

F.A.U. RTE.	SECTION	COUNTY	TOTAL SHEETS	SHEET NO.
6319	08-00091-00-RP	LIVINGSTON	31	16
		CONTRACT NO. 87404		
FED. ROAD DIST. NO.	ILLINOIS	FED. AID PROJECT		

Farnsworth GROUP
301 W. WASHINGTON STREET, PONTIAC, IL 61764
(815) 844-5571 / (815) 844-3147 FAX
www.f-w.com