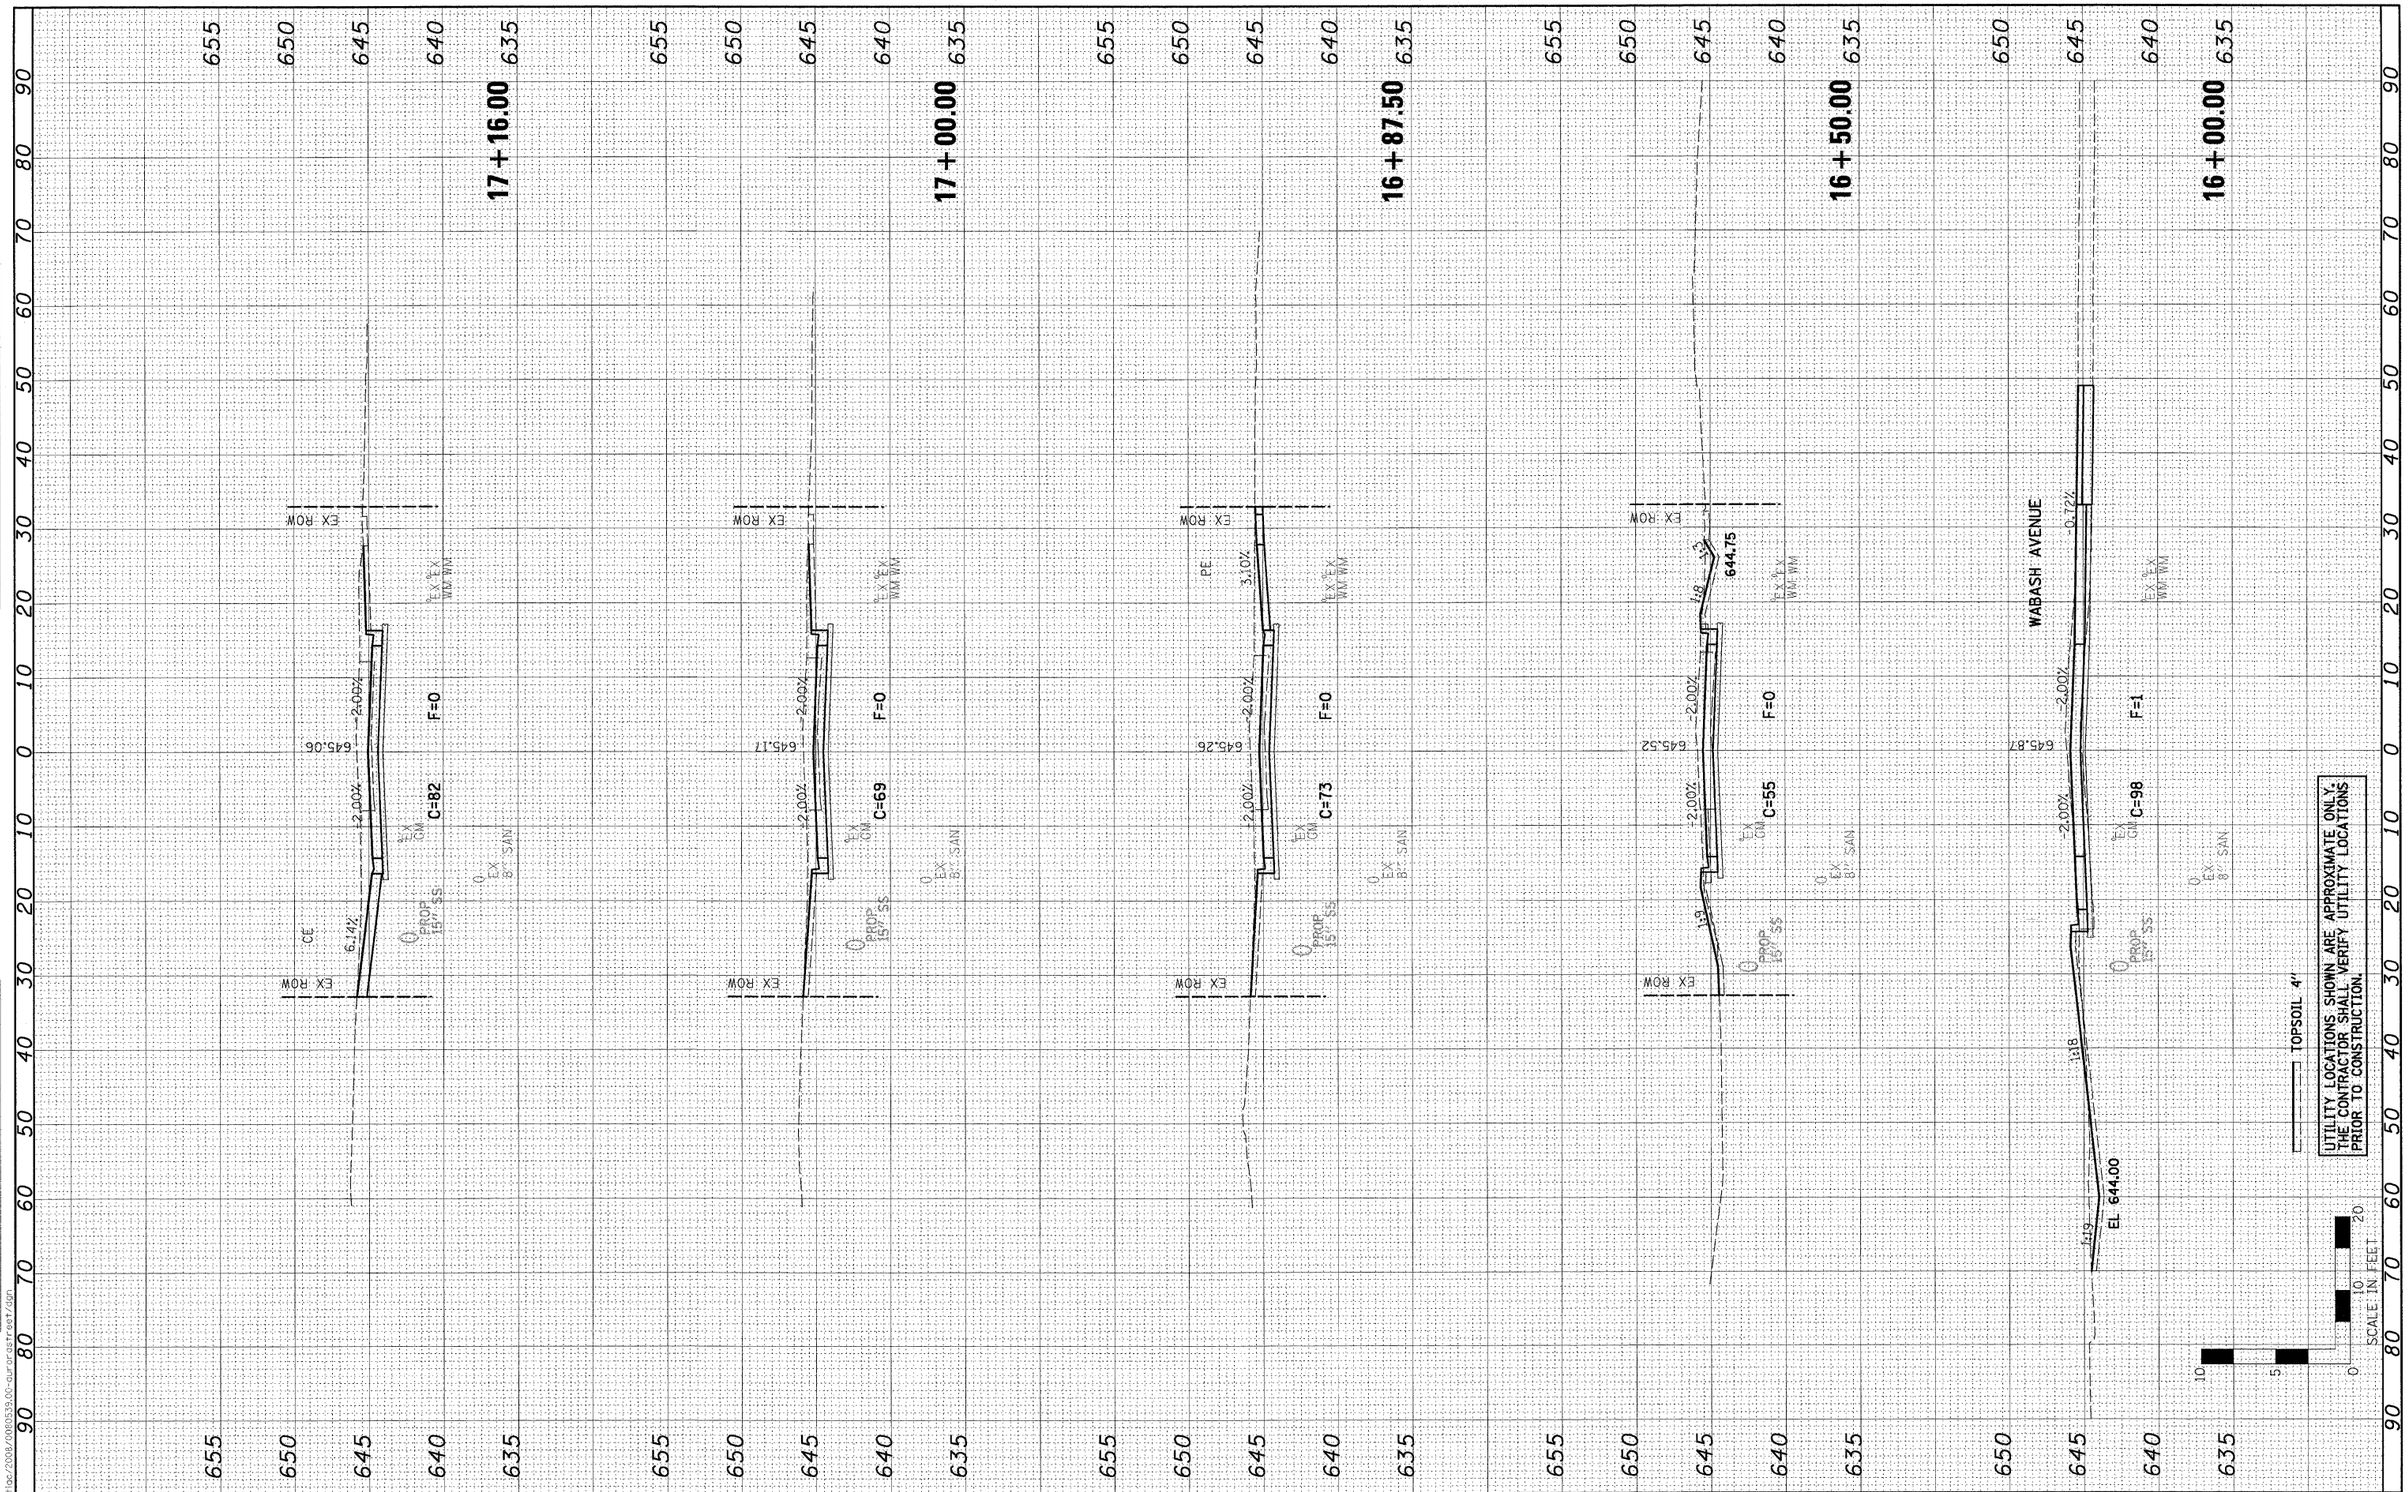


| FILE NAME = 0000539.XSECT.dgn | USER NAME = $USER$ | DESIGNED - DWR/JDA | REVISED - |
|---|---|---|---|
| | | DRAWN - JTC | REVISED - |
| | PLOT SCALE = $SCALE$ | CHECKED - ERB | REVISED - |
| | PLOT DATE = 3/25/2010 | DATE - 03/25/10 | REVISED - |

**STATE OF ILLINOIS**
**DEPARTMENT OF TRANSPORTATION**

**CITY OF PONTIAC – AURORA STREET (FAU 6319)**
**CROSS SECTIONS**

SCALE: H=10' V=5' | SHEET NO. OF SHEETS | STA. 16+00.00 TO STA. 17+16.00

| F.A.U RTE. | SECTION | COUNTY | TOTAL SHEETS | SHEET NO. |
|---|---|---|---|---|
| 6319 | 08-00091-00-RP | LIVINGSTON | 31 | 24 |
| | | CONTRACT NO. 87404 | | |
| FED. ROAD DIST. NO. | ILLINOIS | FED. AID PROJECT | | |

Farnsworth GROUP
301 W. WASHINGTON STREET, PONTIAC, IL 61764
(815) 844-5071 / (815) 844-3147 FAX
www.f-w.com

| FINAL SURVEY | BY | DATE |
|---|---|---|
| SURVEYED | | |
| PLOTTED | | |
| TEMPLATE | | |
| AREAS | | |
| AREAS CHECKED | | |
| NOTE BOOK | | |
| NO. | | |

| ORIGINAL SURVEY | BY | DATE |
|---|---|---|
| SURVEYED | | |
| PLOTTED | | |
| TEMPLATE | | |
| AREAS | | |
| AREAS CHECKED | | |
| NOTE BOOK | | |
| NO. | | |

pw:city of pontiac/2008/0080539.00-aurora street.dgn