F.A.P. RTE.	SECTION	COUNTY	TOTAL SHEETS	SHEET NO.
FAP399	36R-1, 37R-2	TAZEWELL	449	141
STA. 8+700.000		TO STA. 8+875.000		
FED. ROAD DIST. NO. 4		ILLINOIS	FED. AID PROJECT	

FINAL SURVEY NOTE BOOK NO. | BY | DATE | SURVEYED | PLOTTED | TEMPLATE | AREAS | AREAS CHECKED

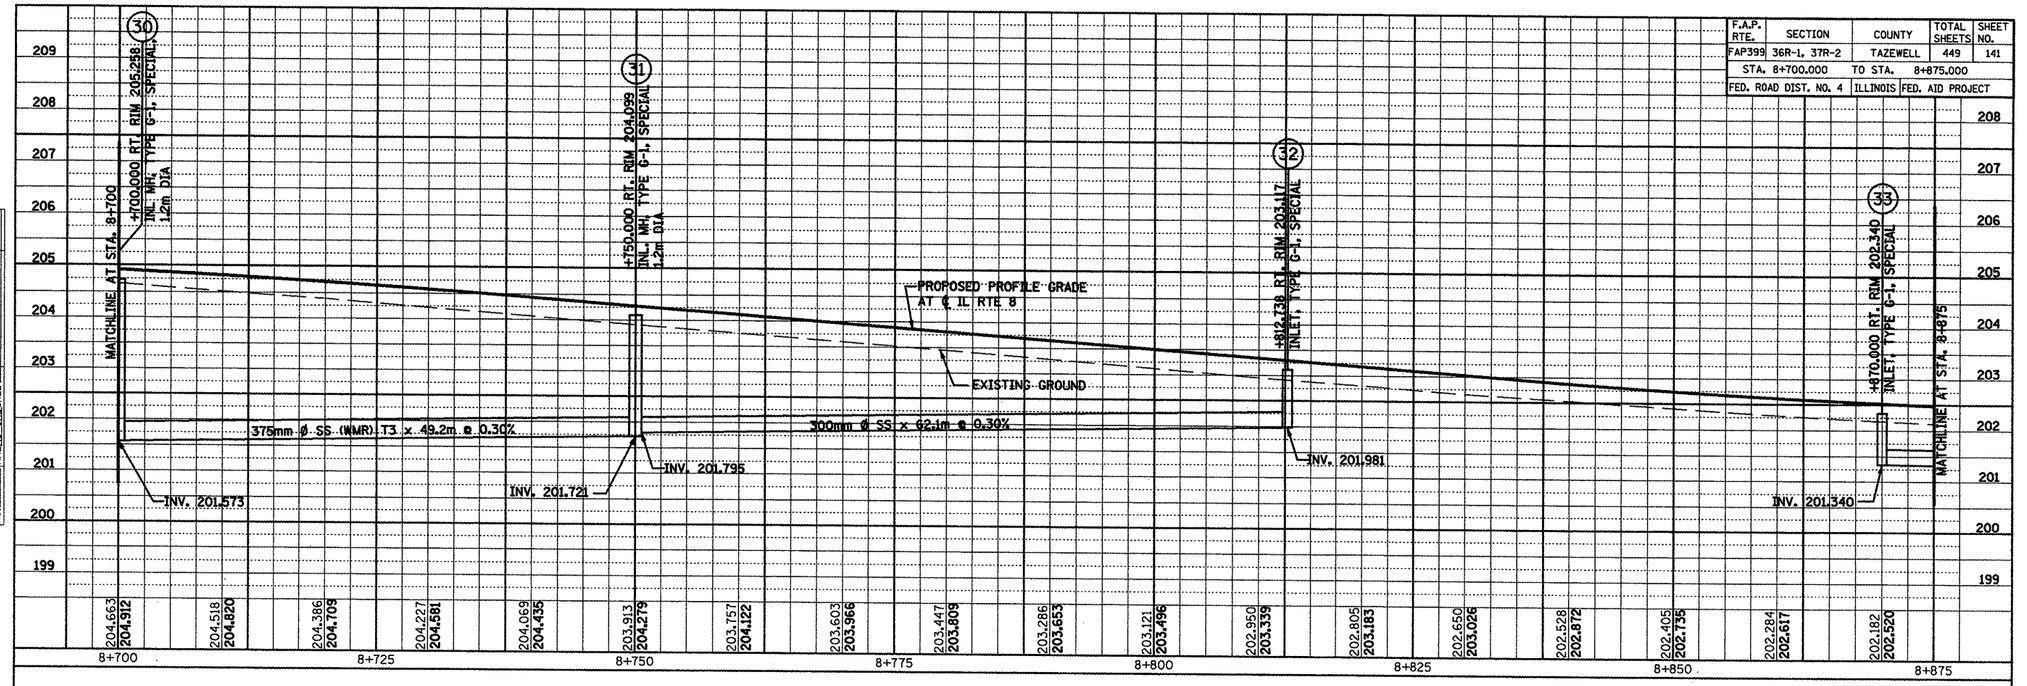

IL ROUTE 8 - DRAINAGE PROFILE

F.A.P. RTE.	SECTION	COUNTY	TOTAL SHEETS	SHEET NO.
FAP399	36R-1, 37R-2	TAZEWELL		
STA. 8+875.000		TO STA. 9+050.000		
FED. ROAD DIST. NO. 4		ILLINOIS	FED. AID PROJECT	

ORIGINAL SURVEY NOTE BOOK NO. | BY | DATE | SURVEYED | PLOTTED | TEMPLATE | AREAS | AREAS CHECKED

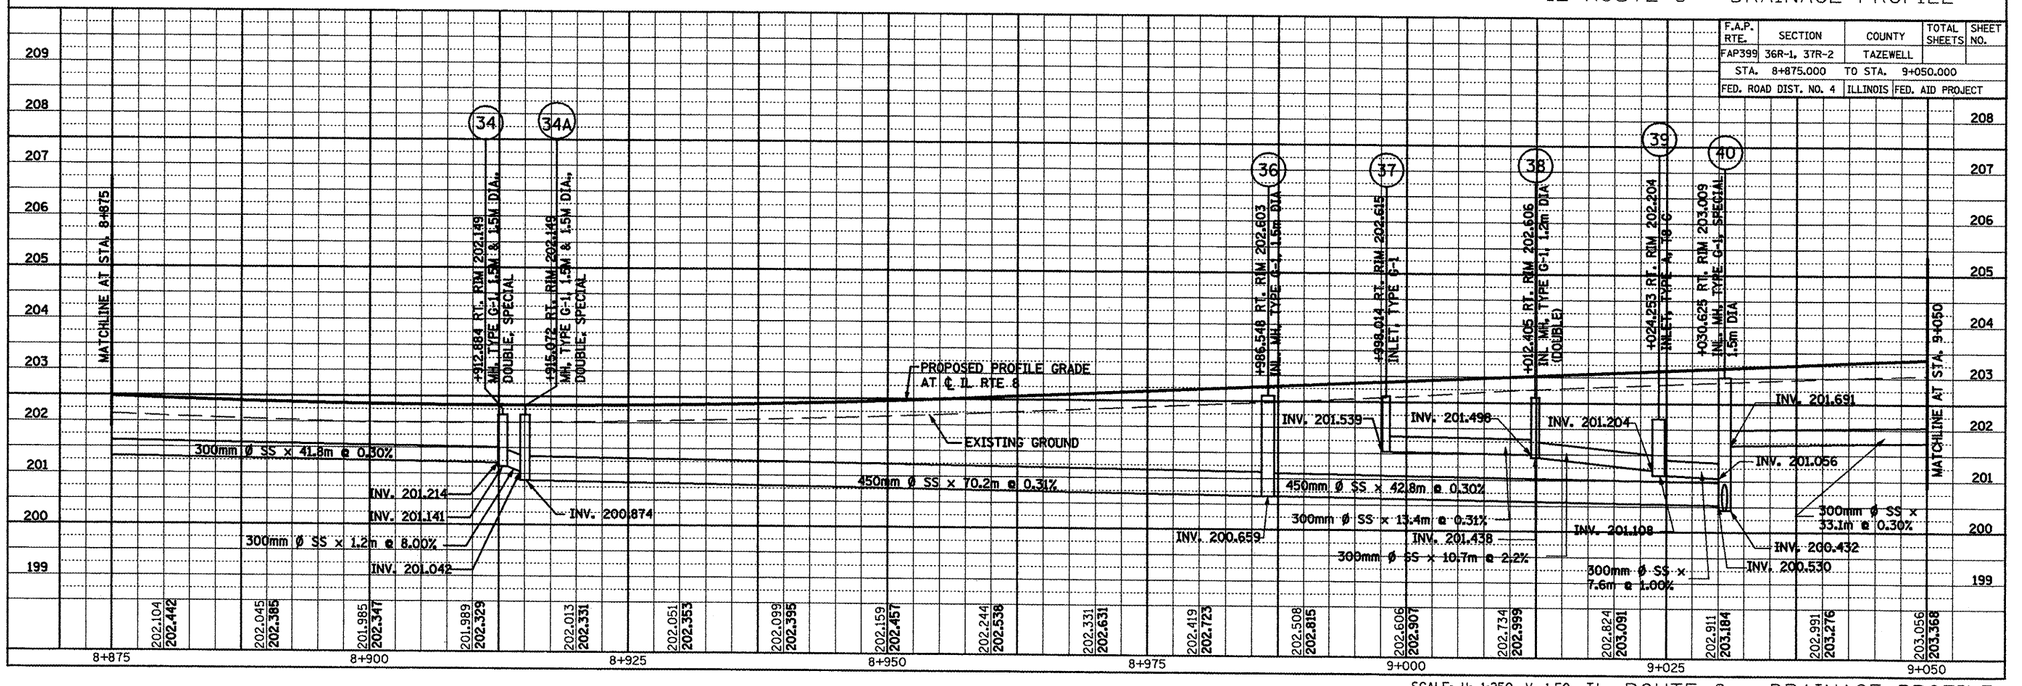

SCALE: H: 1:250, V: 1:50 IL ROUTE 8 - DRAINAGE PROFILE