| FINAL SURVEY | BY | DATE |
|---|---|---|
| | SURVEYED | |
| | PLOTTED | |
| NOTE BOOK | TEMPLATE | |
| NO. | AREAS CHECKED | |

| F.A.P. RTE. | SECTION | COUNTY | TOTAL SHEETS | SHEET NO. |
|---|---|---|---|---|
| FAP399 | 36R-1, 37R-2 | TAZEWELL | 449 | 143 |
| STA. 9+400.000 | | TO STA. 9+575.000 | | |
| FED. ROAD DIST. NO. 4 | | ILLINOIS | FED. AID PROJECT | |

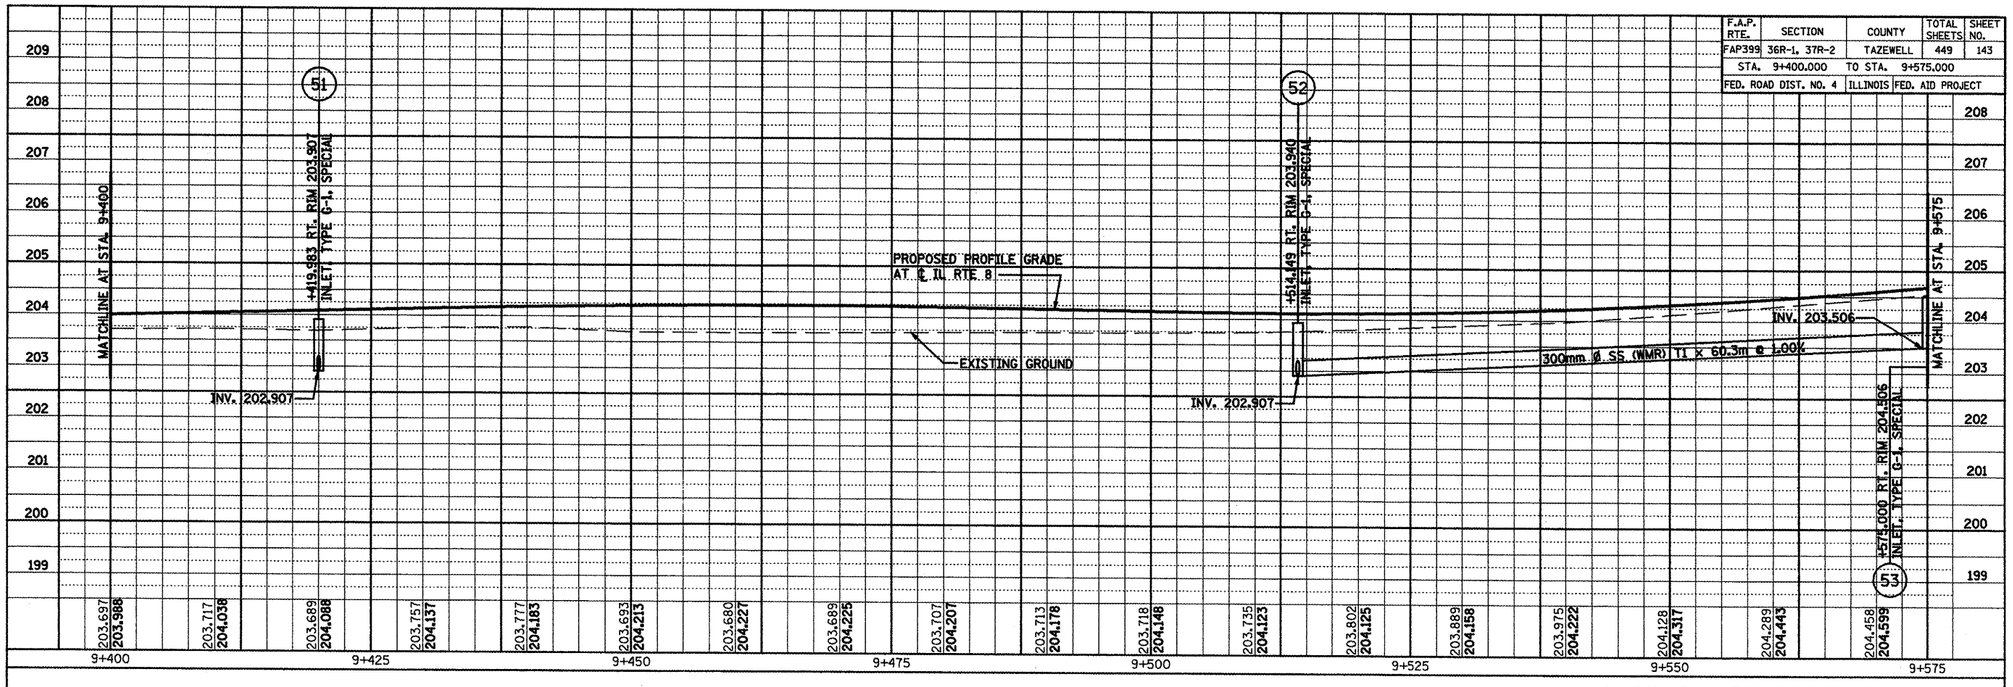


IL ROUTE 8 - PROPOSED PROFILE

| ORIGINAL SURVEY | BY | DATE |
|---|---|---|
| | SURVEYED | |
| | PLOTTED | |
| NOTE BOOK | TEMPLATE | |
| NO. | AREAS CHECKED | |

| F.A.P. RTE. | SECTION | COUNTY | TOTAL SHEETS | SHEET NO. |
|---|---|---|---|---|
| FAP399 | 36R-1, 37R-2 | TAZEWELL | | |
| STA. 9+575.000 | | TO STA. 9+750.000 | | |
| FED. ROAD DIST. NO. 4 | | ILLINOIS | FED. AID PROJECT | |

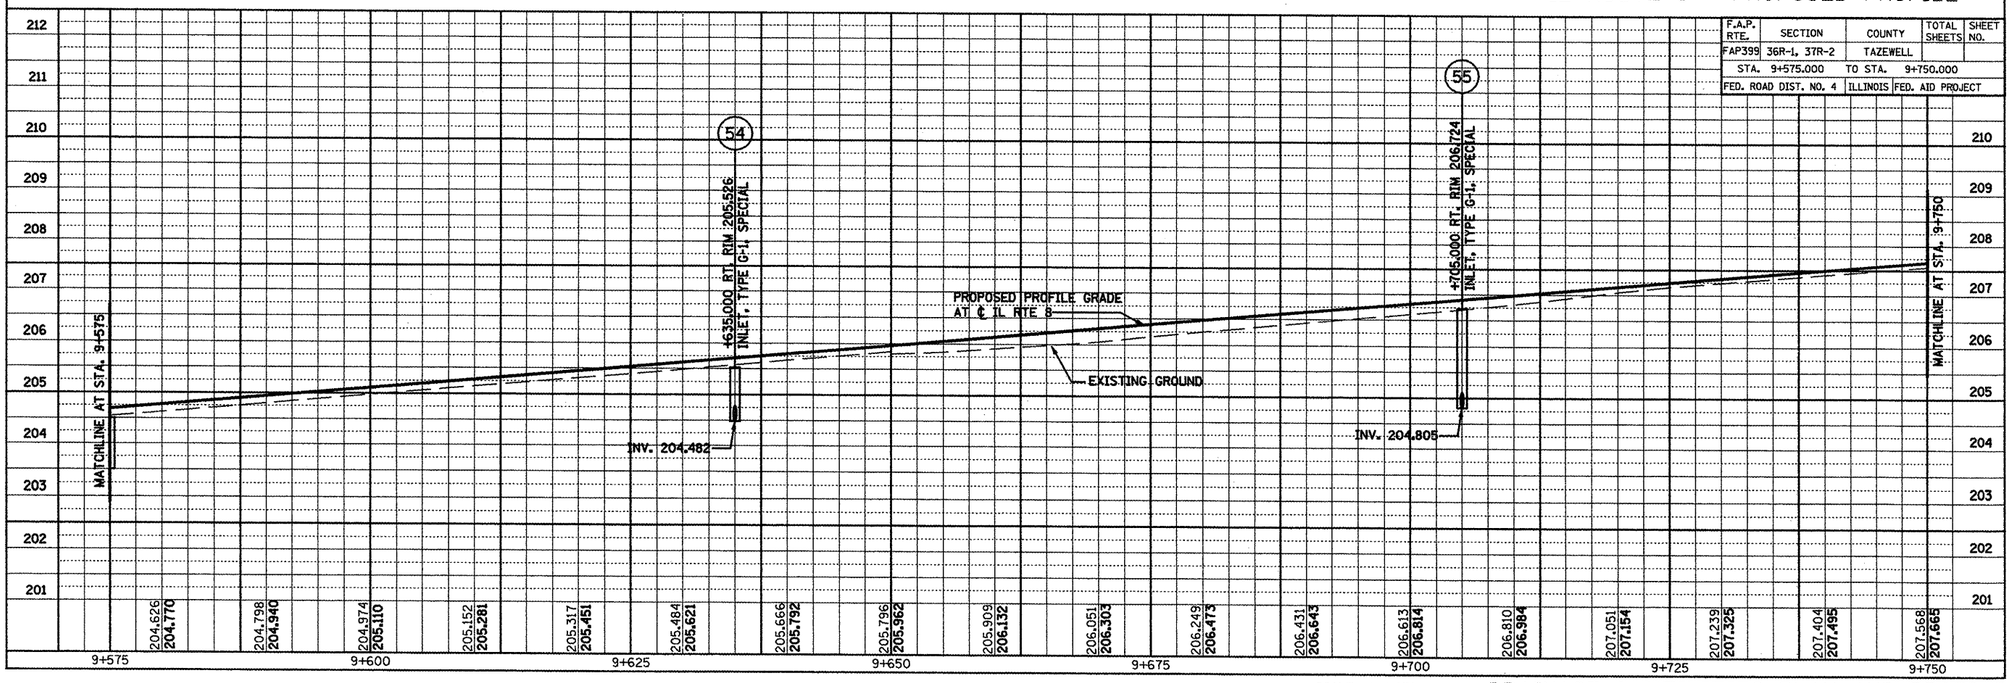


SCALE: H: 1:250, V: 1:50 DRAINAGE & UTILITIES PLAN AND PROFILE