F.A.P. RTE.	SECTION	COUNTY	TOTAL SHEETS	SHEET NO.
399	36R-1,37R-2	TAZEWELL	449	148
STA. 8+955.000		TO STA. 9+060.000		
FED. ROAD DIST. NO. 4		ILLINOIS	FED. AID PROJECT	

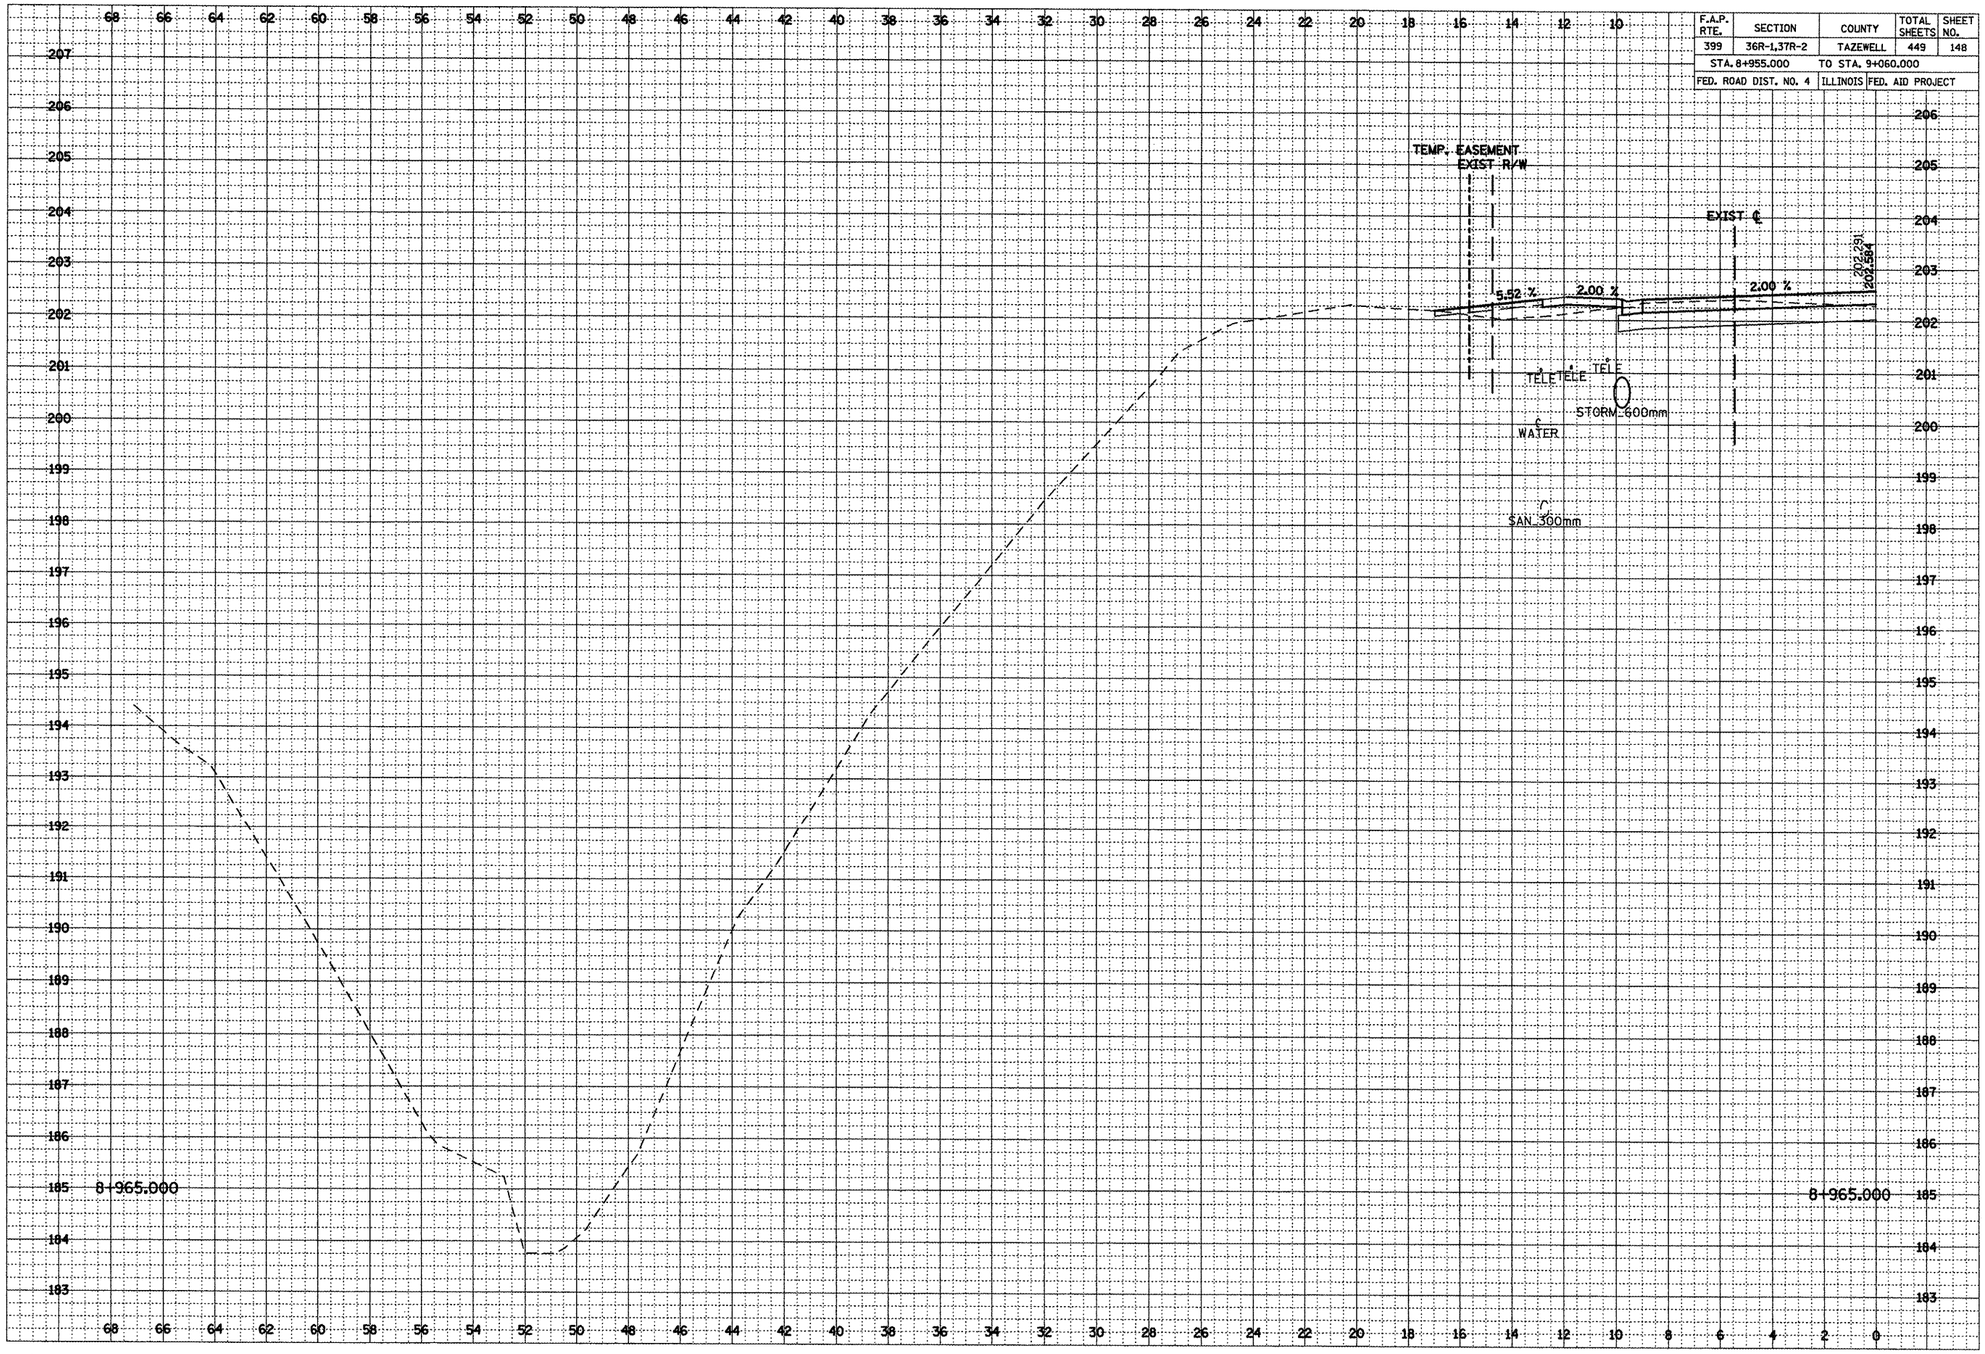

ORIGINAL SURVEY	SURVEYED	BY	DATE
FINAL SURVEY	PLOTTED		
NOTE BOOK	PROFILE		
NO.	AREAS		
	AREAS CHECKED		

ORIGINAL SURVEY	SURVEYED	BY	DATE
FINAL SURVEY	PLOTTED		
NOTE BOOK	PROFILE		
NO.	AREAS		
	AREAS CHECKED		

***LOCATION OF EXISTING UTILITIES ARE APPROXIMATE.