| F.A.P RTE. | SECTION | COUNTY | TOTAL SHEETS | SHEET NO. |
|---|---|---|---|---|
| 399 | 36R-1, (37R-2) | TAZEWELL | 449 | 271 |
| STA. | | TO STA. | | |
| FED. ROAD DIST. NO. 4 | ILLINOIS | FED. AID PROJECT | | |

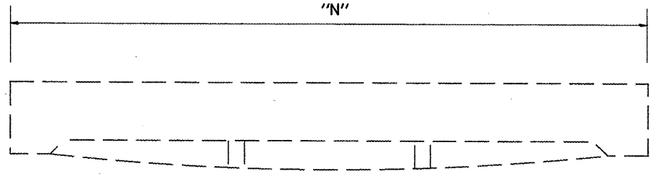


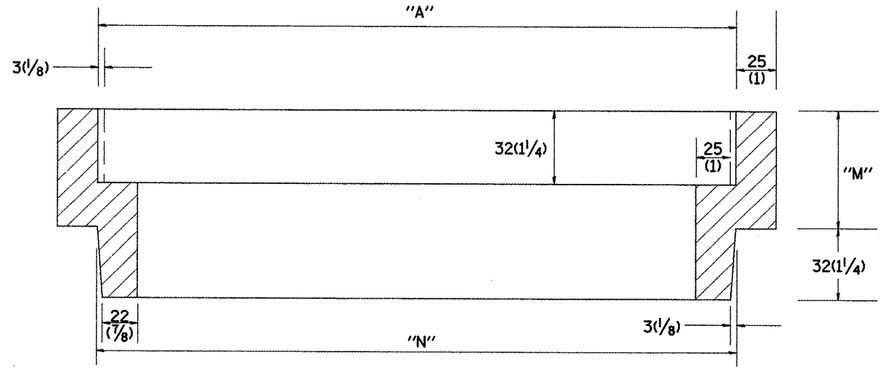

| Station | Dimension millimeters (inches) "A" | "N" | "M" | Quantity |
|---|---|---|---|---|
| | | | | |
| | | | | |
| | | | Total | |

General Notes:

1. Article 603.08 shall apply

All dimensions are in millimeters (inches) unless otherwise noted.

| DATE | REVISIONS | BY |
|---|---|---|
| 1-1-97 | RENUM. B-6.01, NEW REVISION BOX | T.P. |

ILLINOIS DEPARTMENT OF TRANSPORTATION

SPECIAL DETAIL SHEET

# FRAME & GRATE ADJUSTING RING

CADD STD# 604201-D4

SCALE NOT TO SCALE
DATE $$DATE$$

DRAWN BY CADD
CHECKED BY: T. PICKERING

$$DATE$$

*DGN-ONLY*

604201-D4