F.A.P. RTE.	SECTION	COUNTY	TOTAL SHEETS	SHEET NO.
399	36R-1,37R-2	TAZEWELL	449	294
STA.		TO STA.		
FED. ROAD DIST. NO. 4		ILLINOIS	FED. AID PROJECT	

FINAL SURVEY	BY	DATE
NOTE BOOK	SURVEYED PLOTTED TEMPLATE AREAS AREAS CHECKED	
NO.		

ORIGINAL SURVEY	BY	DATE
NOTE BOOK	SURVEYED PLOTTED TEMPLATE AREAS AREAS CHECKED	
NO.		

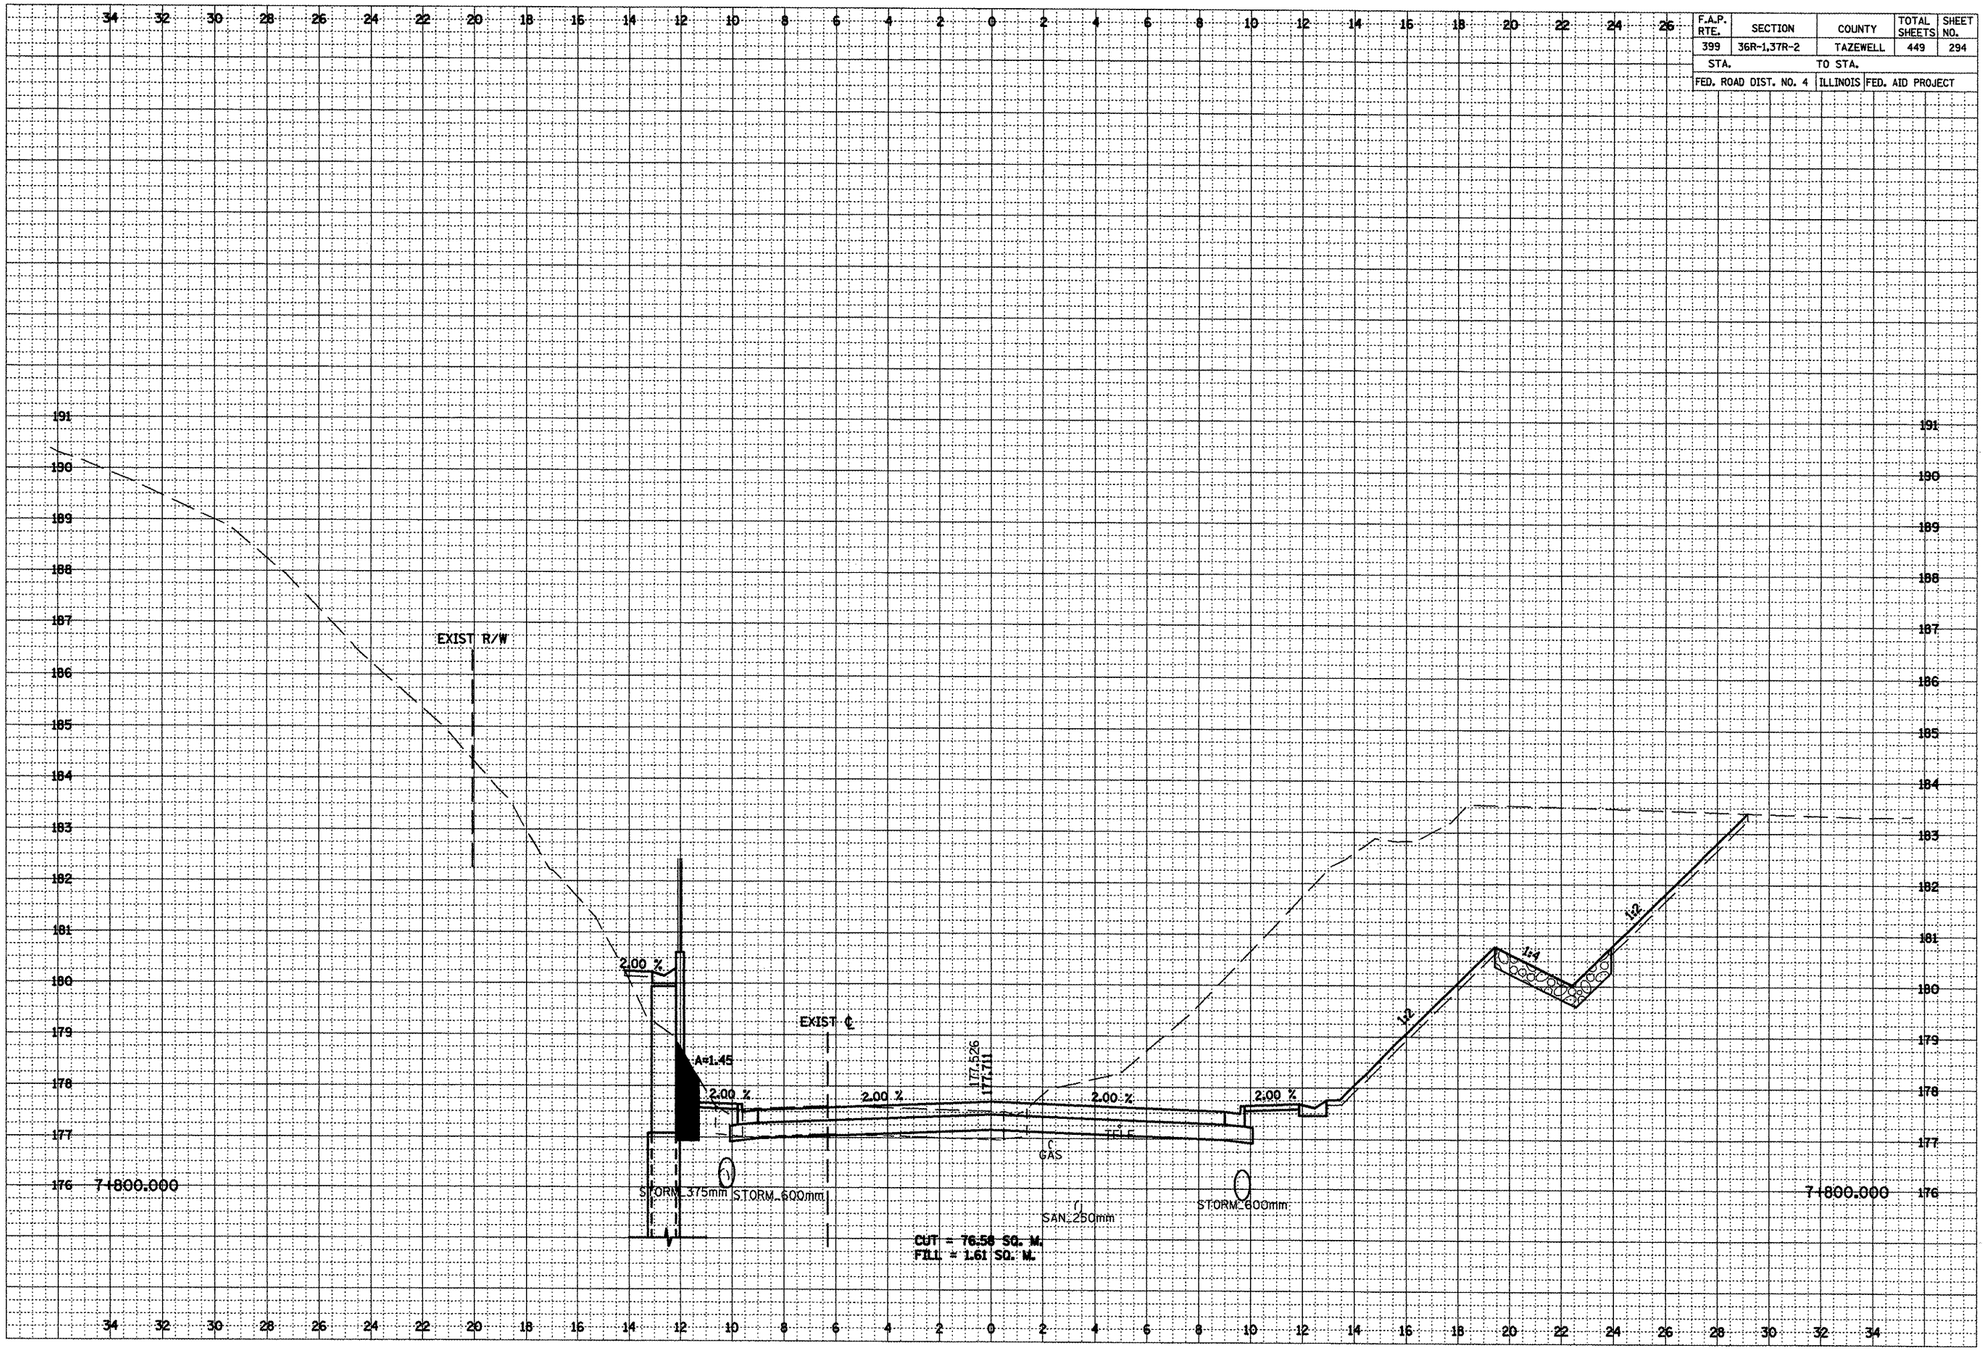

***LOCATION OF EXISTING UTILITIES ARE APPROXIMATE.