F.A.P. RTE.	SECTION	COUNTY	TOTAL SHEETS	SHEET NO.
399	36R-1,37R-2	TAZEWELL	449	298
STA.		TO STA.		
FED. ROAD DIST. NO. 4		ILLINOIS	FED. AID PROJECT	

ORIGINAL SURVEY	FINAL SURVEY
NOTE BOOK	NOTE BOOK
NO.	NO.
SURVEYED	SURVEYED
PLOTTED	PLOTTED
TEMPLATE	TEMPLATE
AREAS	AREAS
AREAS CHECKED	AREAS CHECKED
BY	BY
DATE	DATE

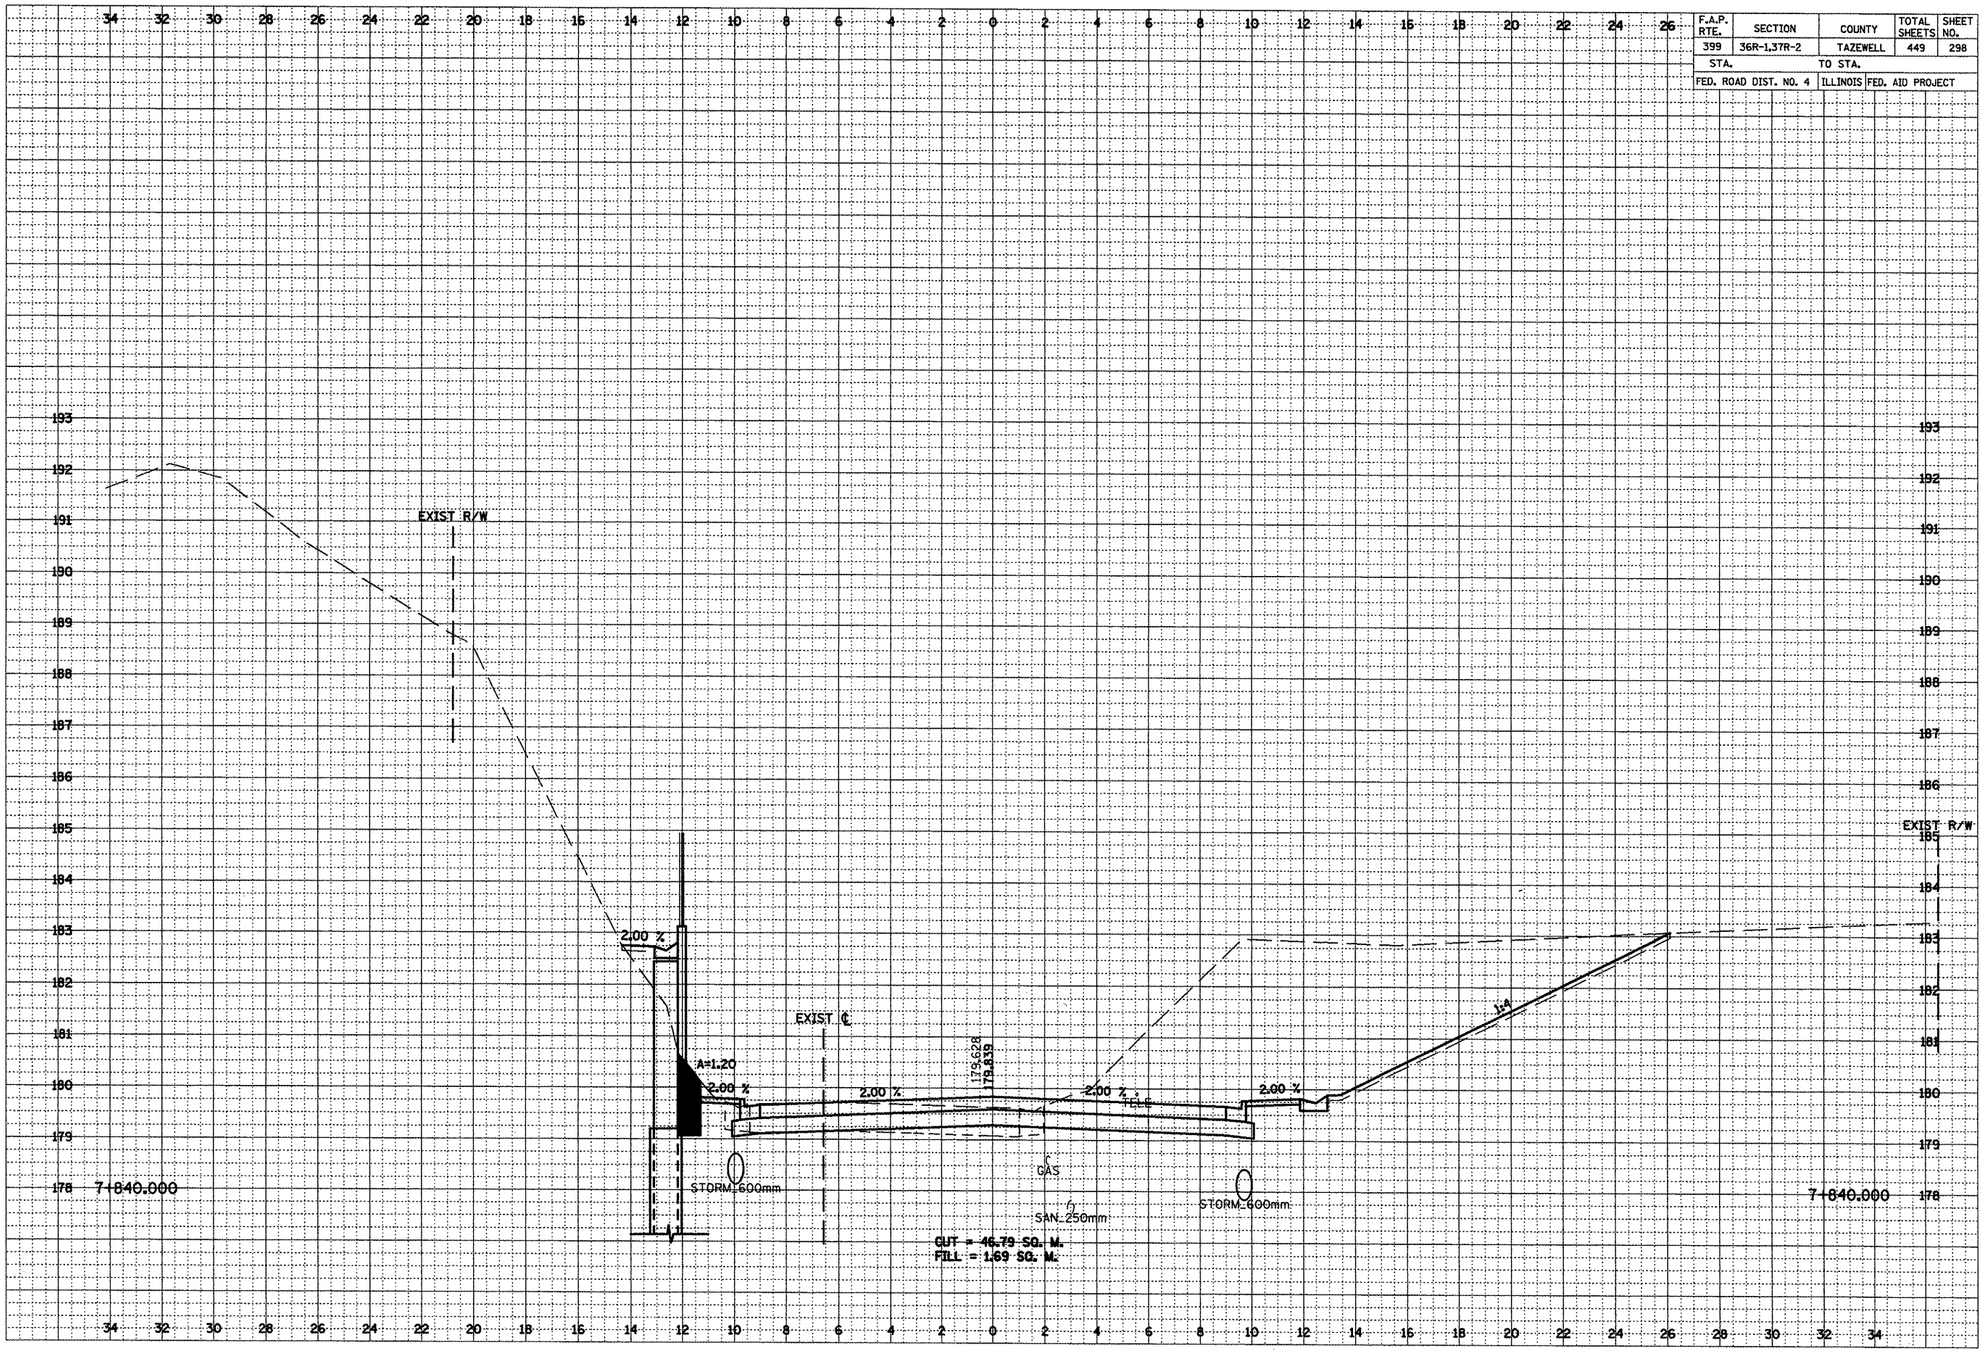

***LOCATION OF EXISTING UTILITIES ARE APPROXIMATE.