F.A.P. RTE.	SECTION	COUNTY	TOTAL SHEETS	SHEET NO.
399	36R-1,37R-2	TAZEWELL	449	316
STA.		TO STA.		
FED. ROAD DIST. NO. 4	ILLINOIS	FED. AID PROJECT		

ORIGINAL SURVEY	
NOTE BOOK	
NO.	

SURVEYED _____ DATE _____
PLOTTED _____
TEMPLATE _____
AREAS _____
AREAS CHECKED _____

BY _____ DATE _____

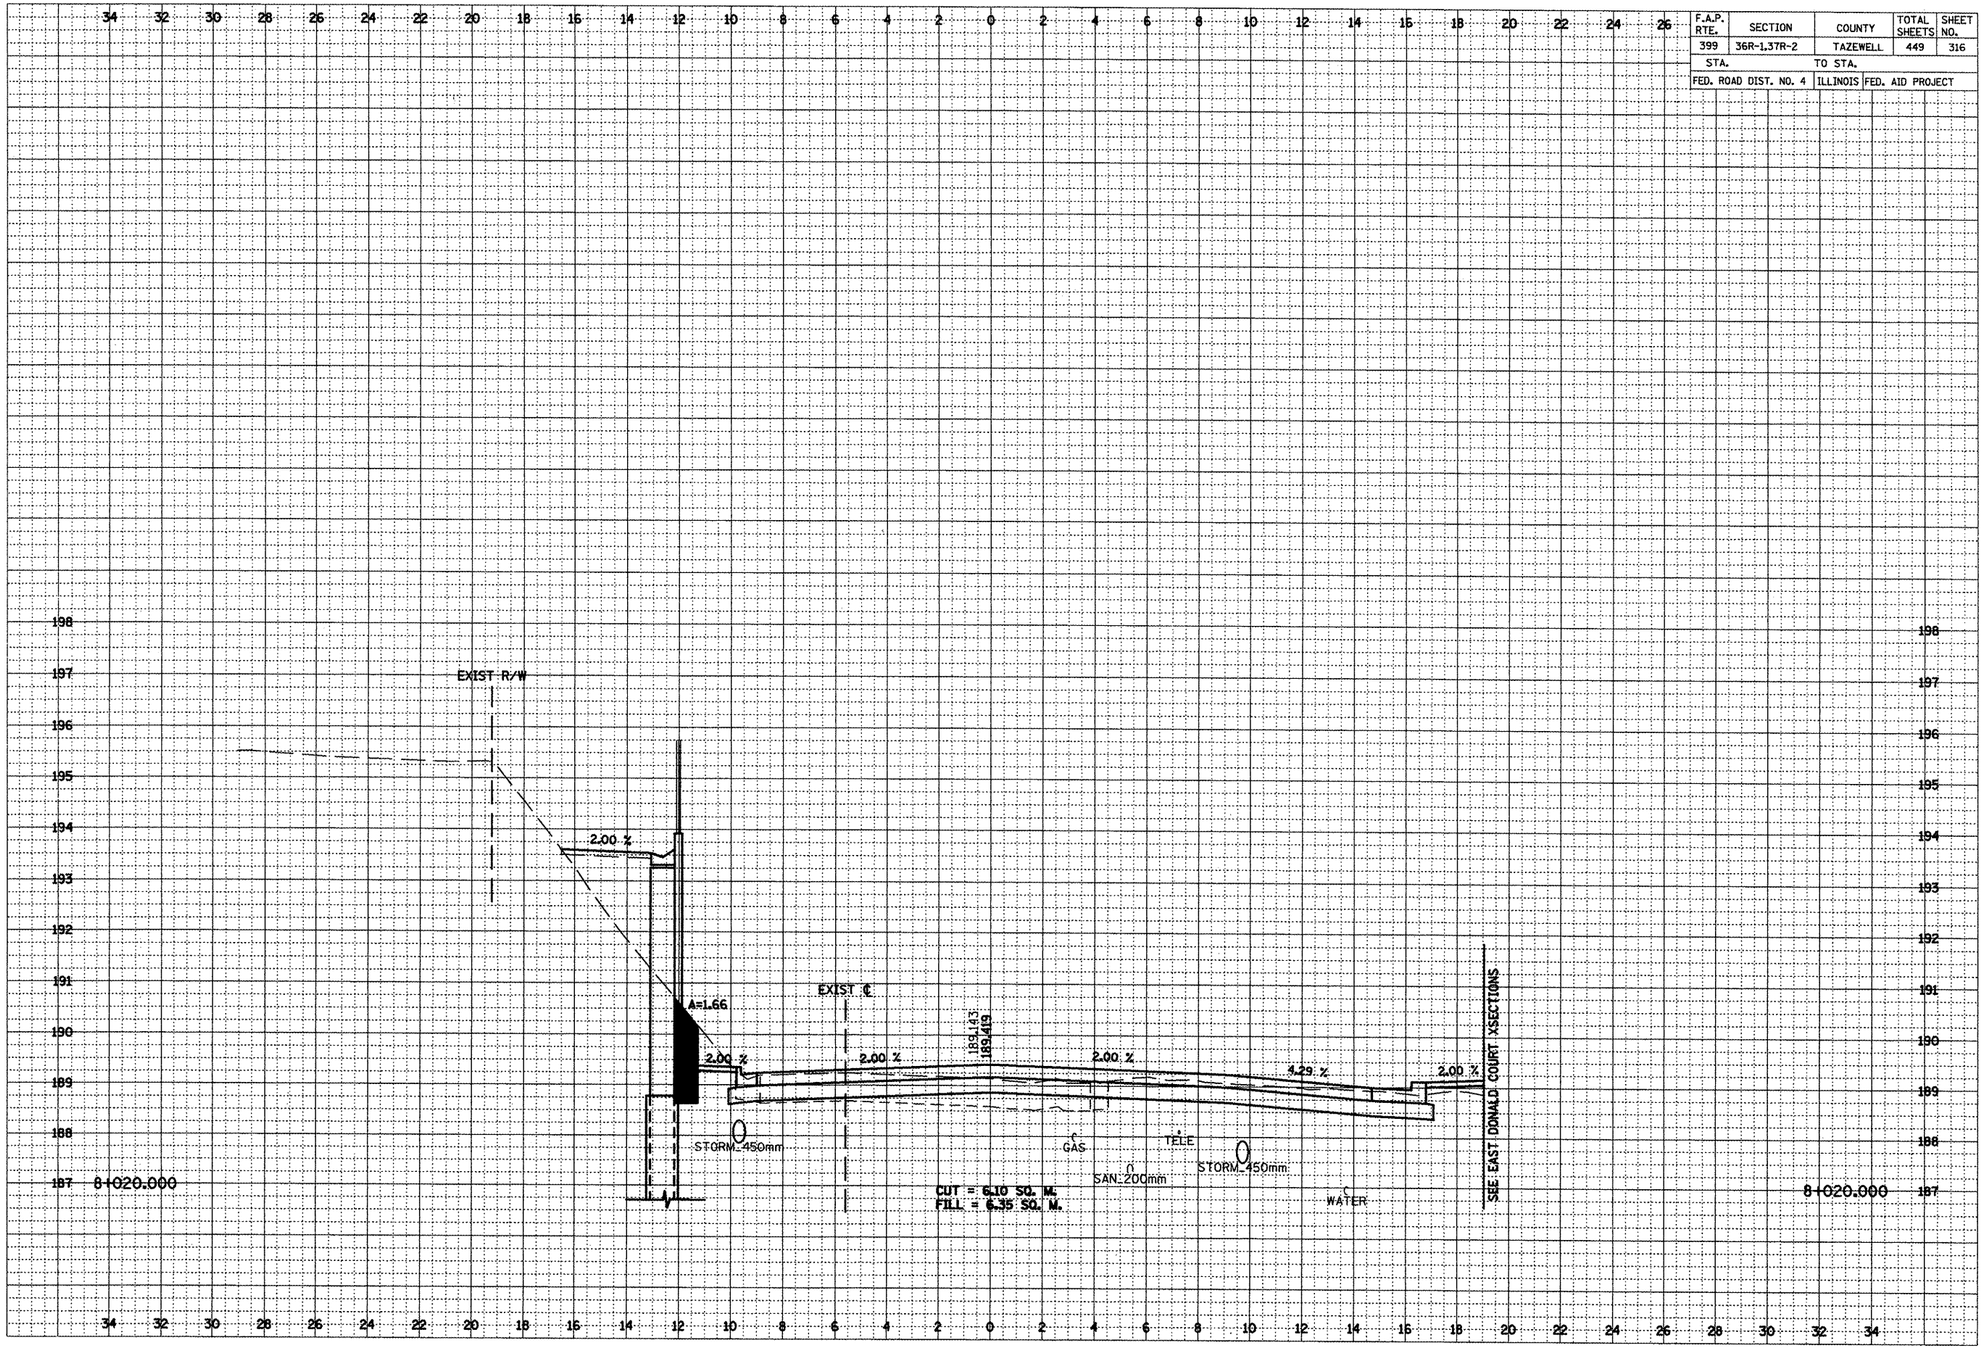

•••LOCATION OF EXISTING UTILITIES ARE APPROXIMATE.