F.A.P. RTE.	SECTION	COUNTY	TOTAL SHEETS	SHEET NO.
399	36R-1,37R-2	TAZEWELL	449	388
STA.		TO STA.		
FED. ROAD DIST. NO. 4		ILLINOIS	FED. AID PROJECT	

ORIGINAL SURVEY	SURVEYED	BY
	PLOTTED	
NOTE BOOK	TOPO PLAT	
	AREAS	
NO.	AREAS CHECKED	

FINAL SURVEY	SURVEYED	BY
	PLOTTED	
NOTE BOOK	TOPO PLAT	
	AREAS	
NO.	AREAS CHECKED	

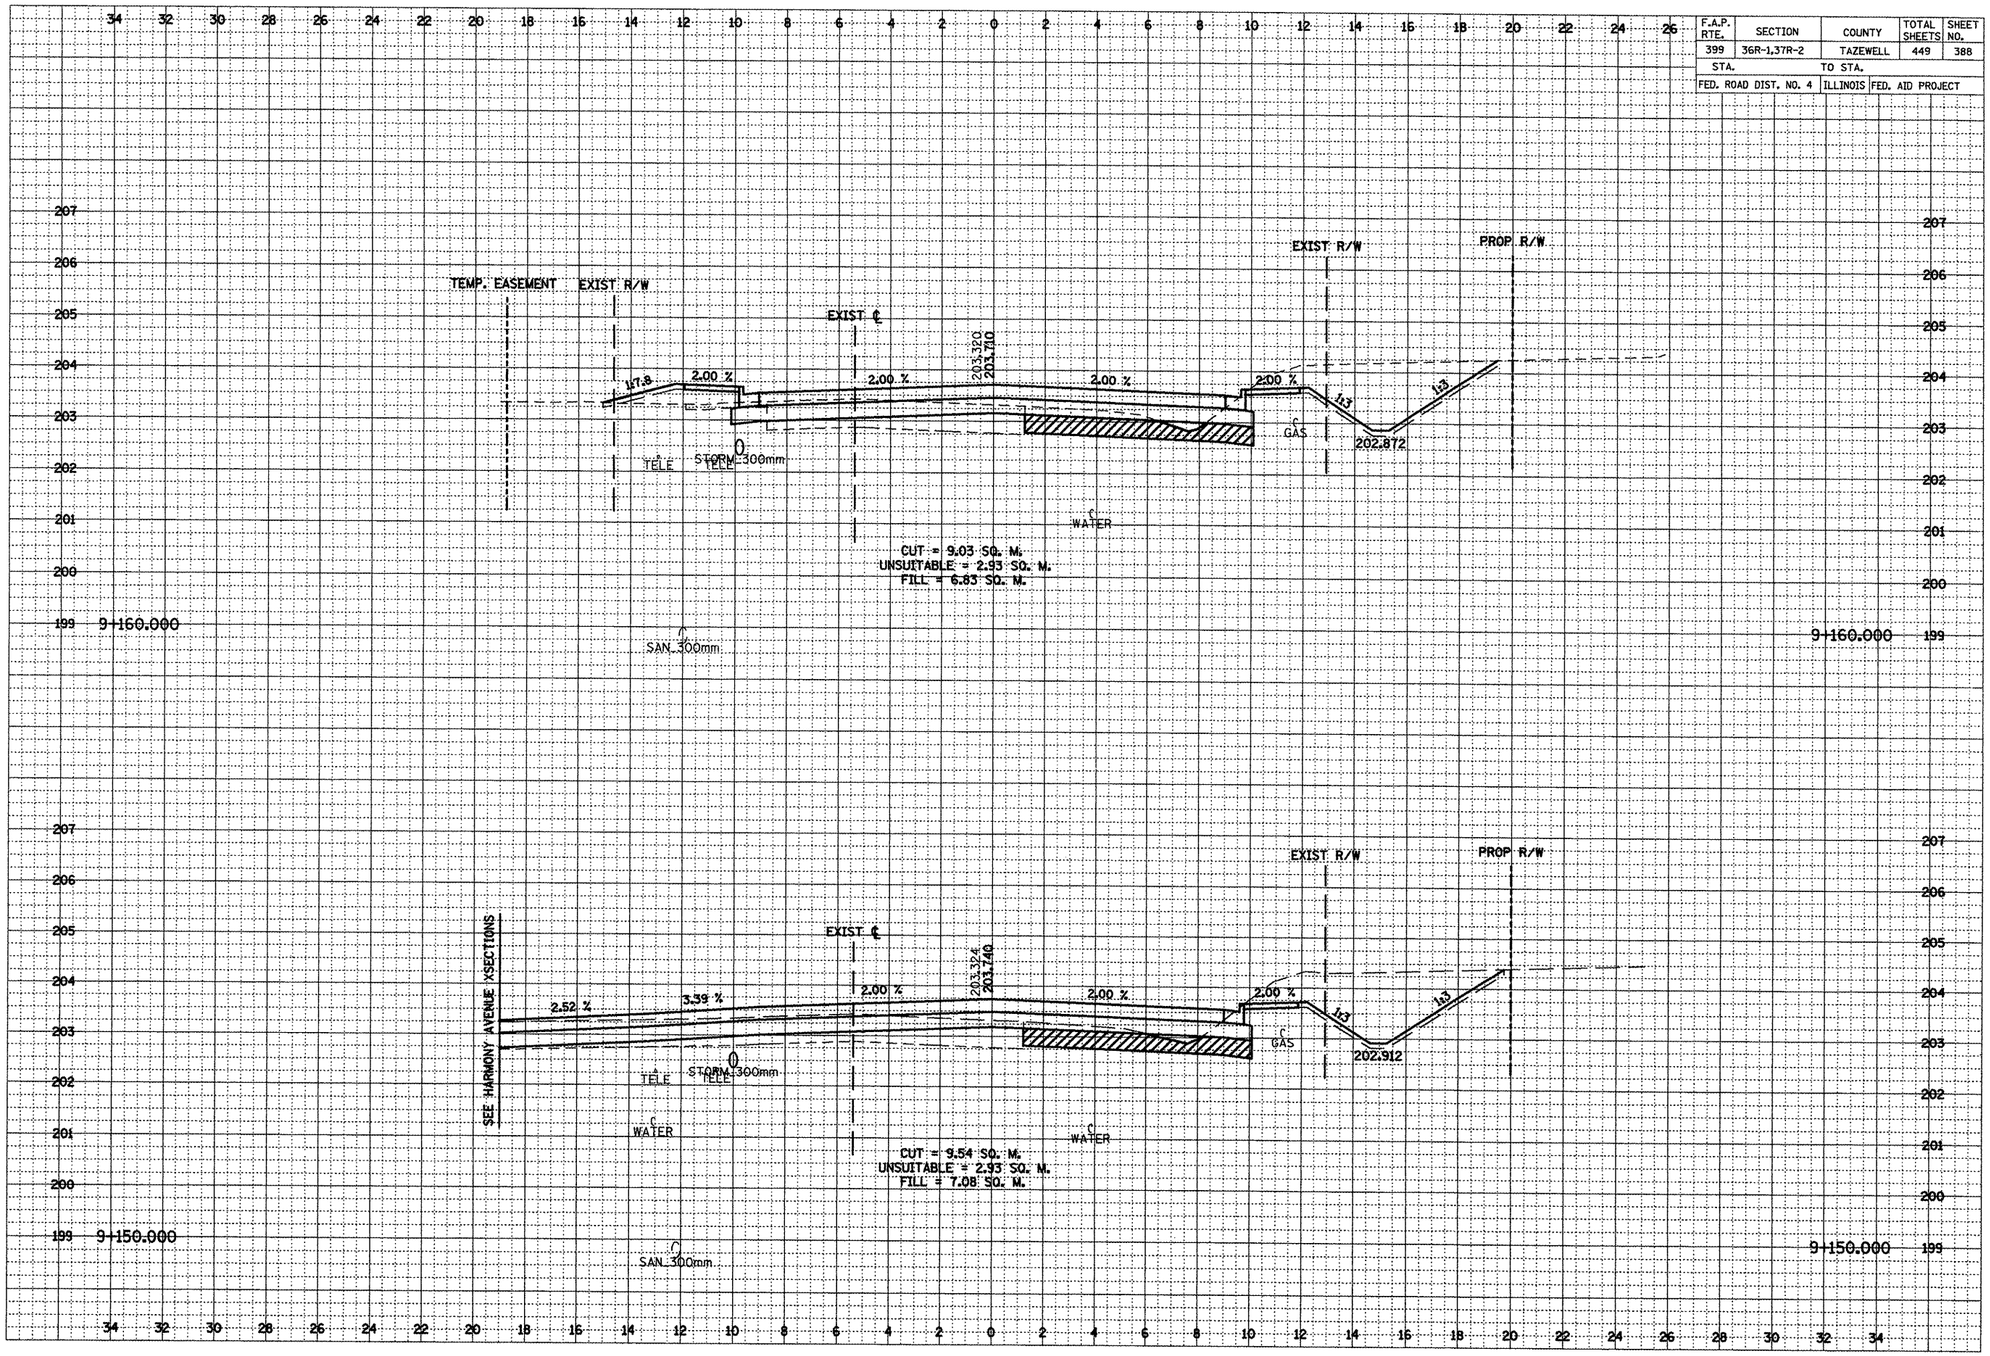

•••LOCATION OF EXISTING UTILITIES ARE APPROXIMATE.