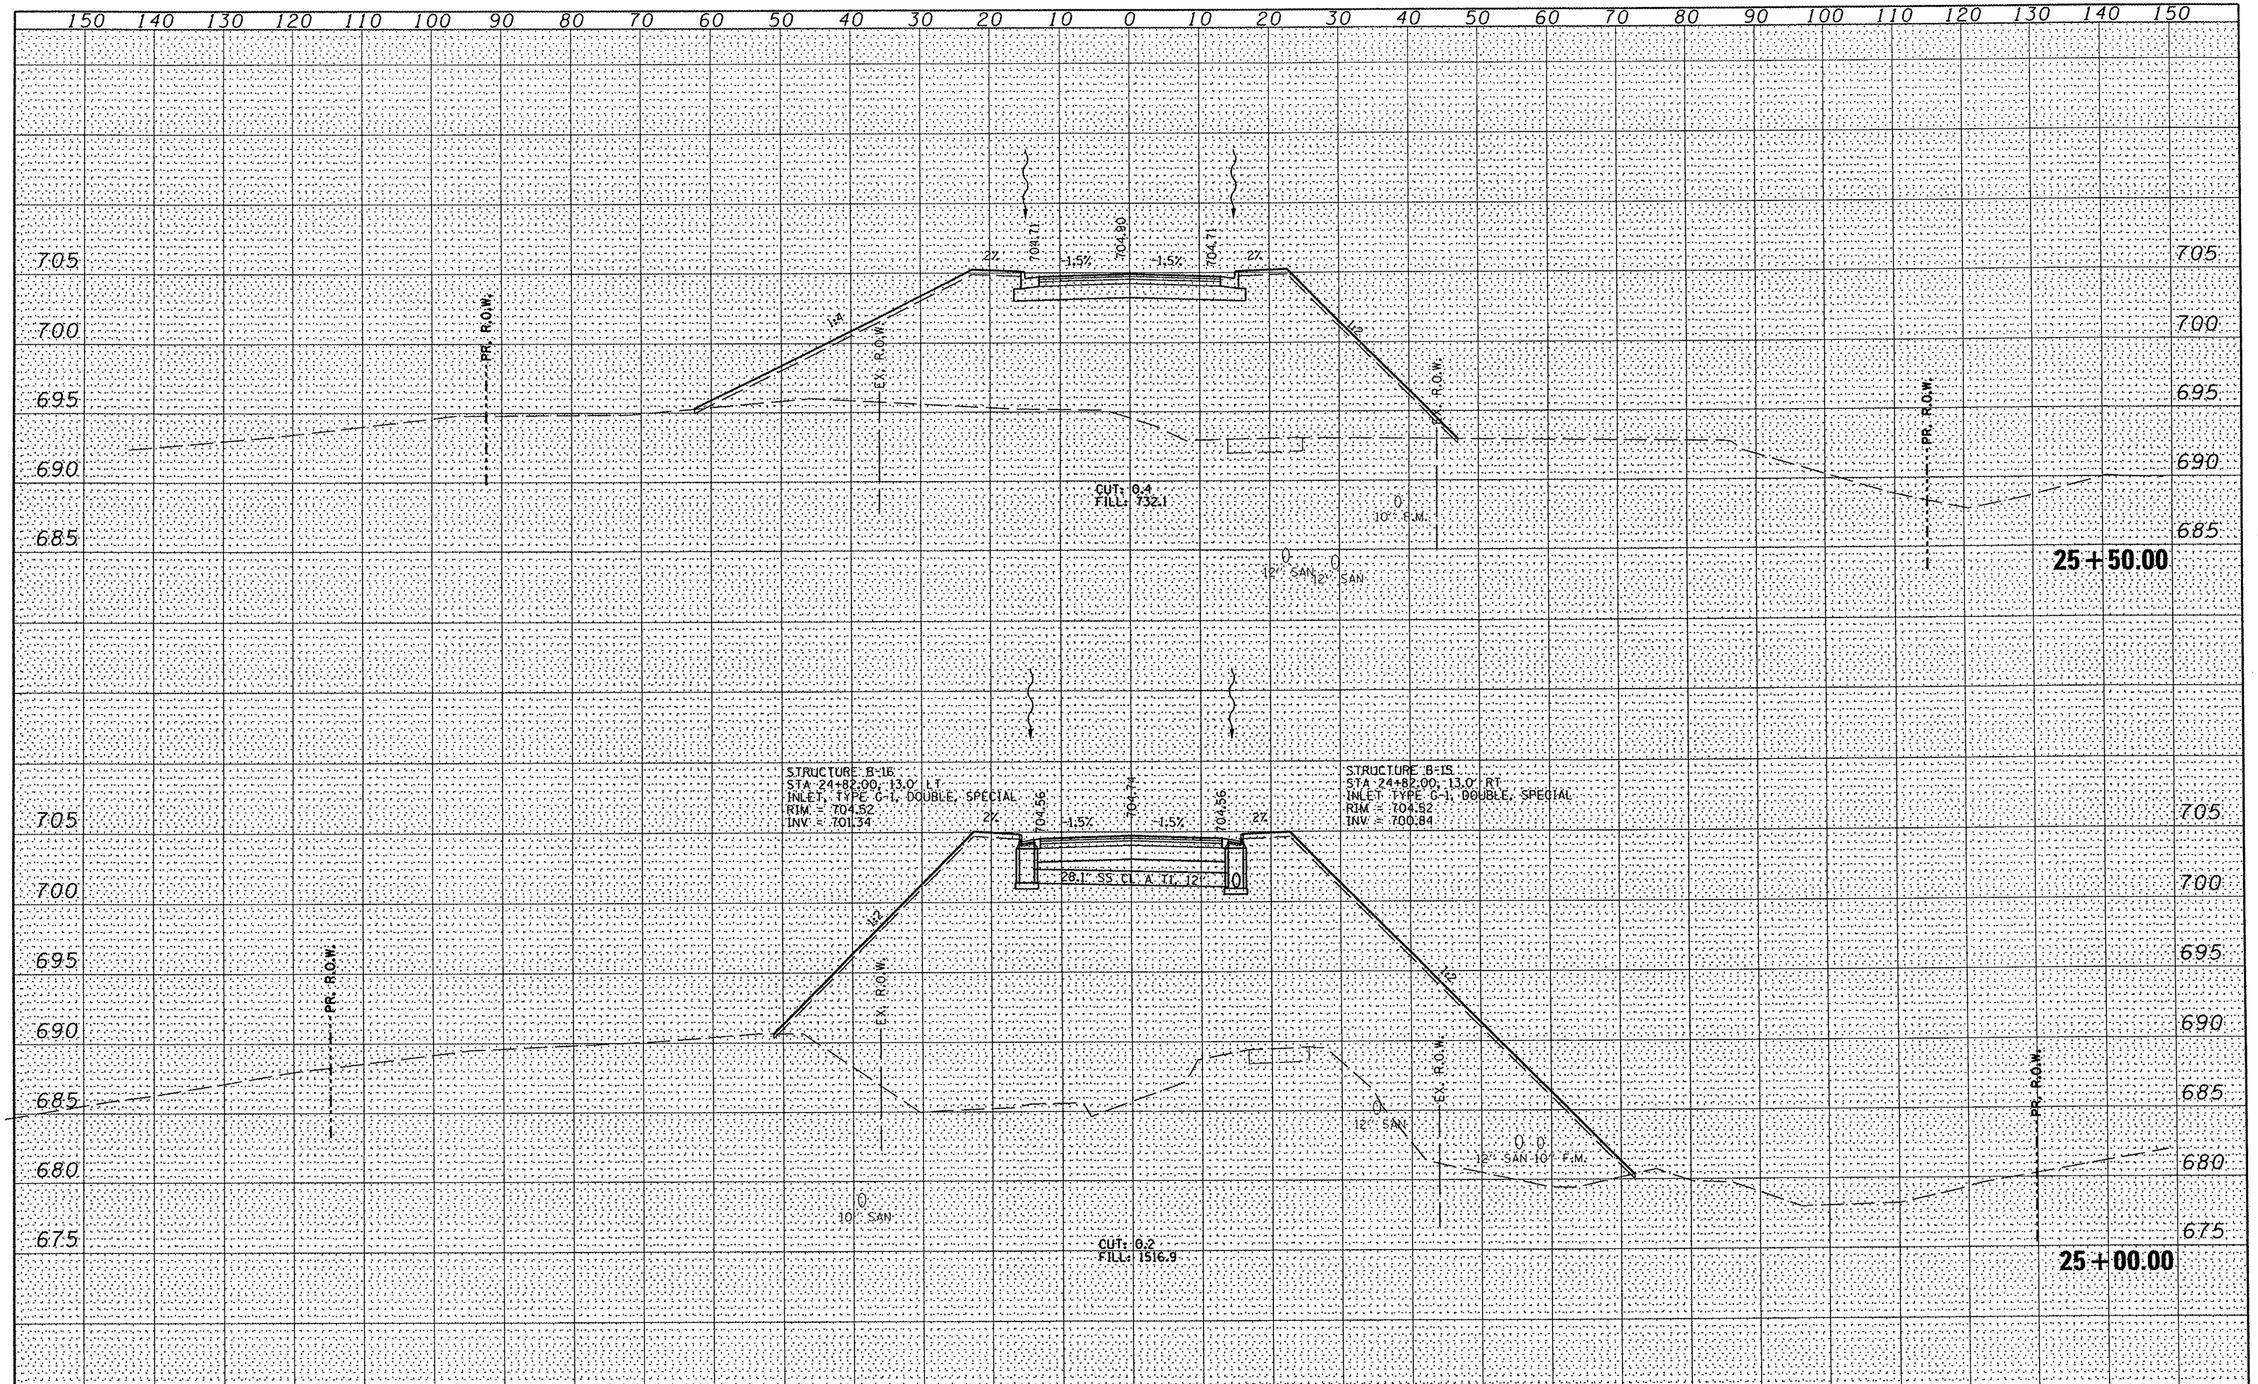

FILE NAME =	PLOT SCALE = $SCALE$	DESIGNED -	REVISED -
	PLOT DATE = $DATE$	DRAWN -	REVISED -
	PLOT TIME = $TIME$	CHECKED -	REVISED -
$FILE$		DATE -	REVISED -

MAURER ▲ STUTZ, INC.
ENGINEERS SURVEYORS

ROADWAY CROSS SECTIONS
NORTH SUMMIT DRIVE

SCALE: 1" = 10' | SHEET NO. 11 OF 23 SHEETS | STA. 25+00.00 TO STA. 25+50.00

F.A.U. RTE.	SECTION	COUNTY	TOTAL SHEETS	SHEET NO.
6775	04-00141-00-FP	TAZEWELL	187	150
		CONTRACT NO. 89352		

FED. ROAD DIST. NO. | ILLINOIS | FED. AID PROJECT