CONTRACT NO. 89523

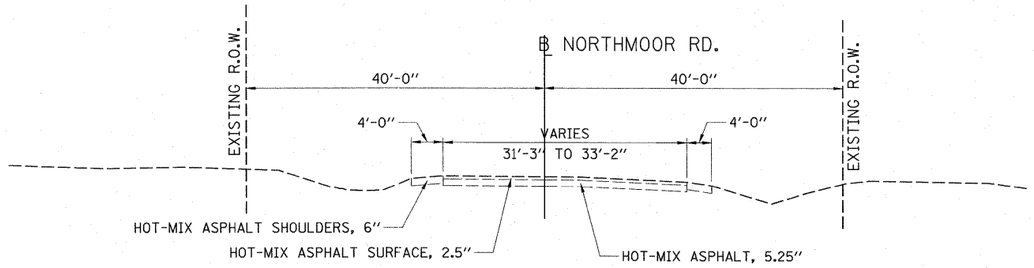

NORTHMOOR RD. EXISTING TYPICAL SECTION
STA. 91+90.95 TO STA. 92+40.00

INTERSECTION OMISSION
STA. 89+23.81 TO STA. 91+90.95

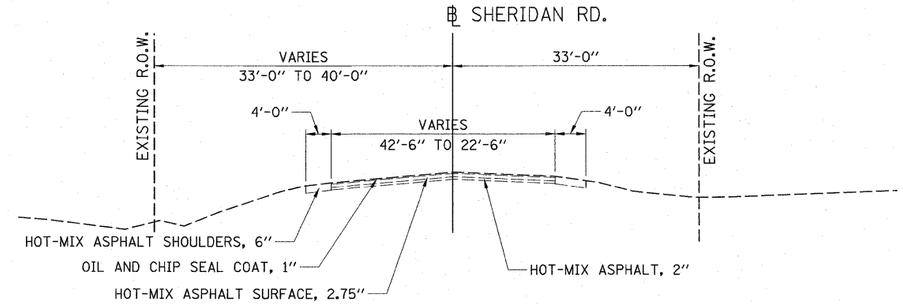

SHERIDAN RD. EXISTING TYPICAL SECTION
STA. 254+21.85 TO STA. 262+08.46

INTERSECTION OMISSION
STA. 251+76.26 TO STA. 254+21.85

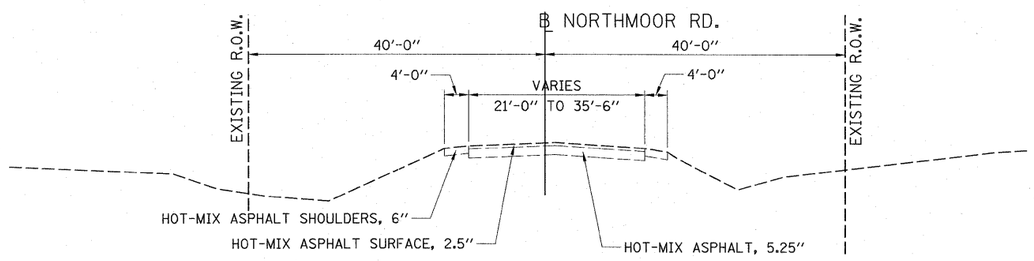

NORTHMOOR RD. EXISTING TYPICAL SECTION
STA. 85+60.00 TO STA. 89+23.81

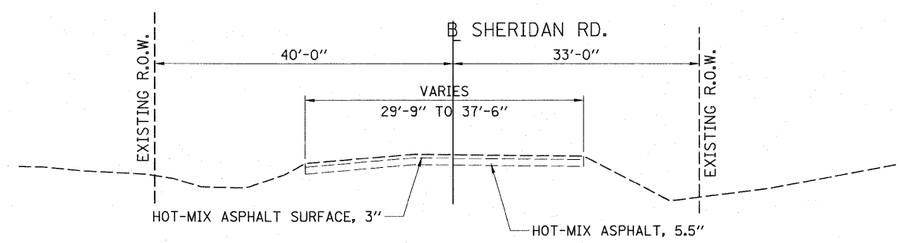

SHERIDAN RD. EXISTING TYPICAL SECTION
STA. 249+00.00 TO STA. 251+76.26

© Copyright Hanson Professional Services Inc. 2010
HANSON
Hanson Professional Services Inc.

FILE NAME = I:\09Jobs\09L0027\CADD\Road\Sheet\c-503typ.dgn	USER NAME = Ander00846	DESIGNED - RLA	REVISED -	STATE OF ILLINOIS DEPARTMENT OF TRANSPORTATION	EXISTING TYPICAL SECTIONS NORTHMOOR RD. AND SHERIDAN RD.
		DRAWN - RLA	REVISED -		
	PLOT SCALE = 10.0000 ' / in.	CHECKED - CAL	REVISED -		
	PLOT DATE = 03\19\2010	DATE - 03/19/10	REVISED -		SCALE: N.T.S. SHEET NO. OF SHEETS STA. TO STA.

F.A. RTE.	SECTION	COUNTY	TOTAL SHEETS	SHEET NO.
6647	08-00302-00-TL	PEORIA	102	4
6595	09-00047-02-TL	CONTRACT NO. 89523		
FED. ROAD DIST. NO.	ILLINOIS	FED. AID PROJECT	M-5093(138)	