PLAN

DATE	BY	
		SURVEYED
		PLOTTED
		CROSS CHECKED
		R.O.W. CHECKED
		ELEV. NOTED
		STRUCTURE NOTATNS CHKD

NOTE BOOK
NO.
CADD FILE NAME

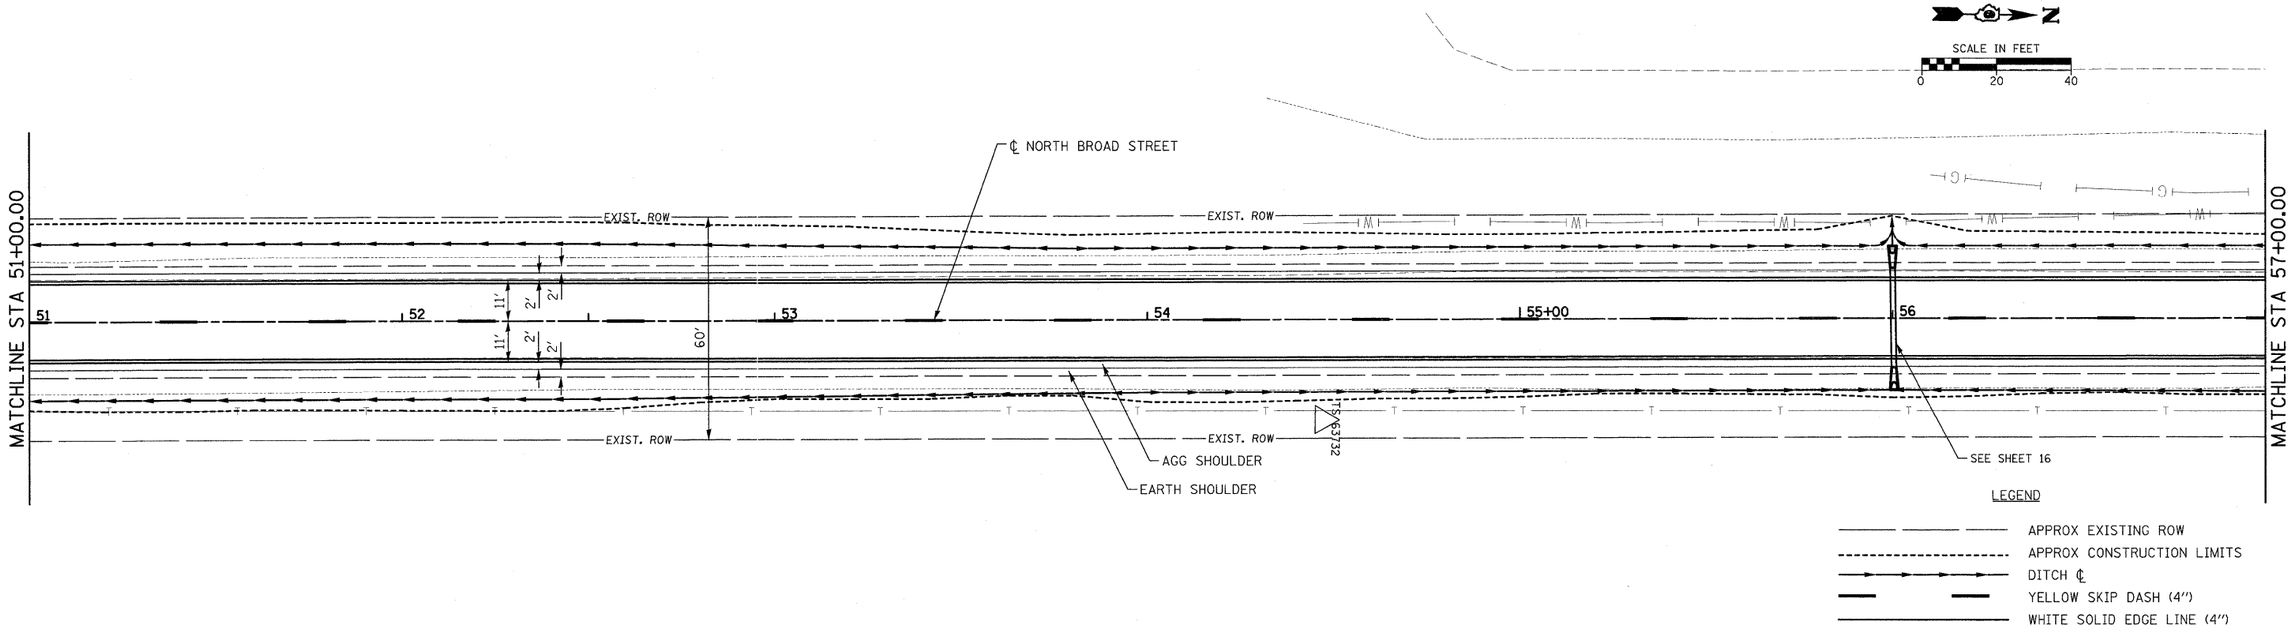

PROFILE

DATE	BY	
		SURVEYED
		PLOTTED
		CROSS CHECKED
		R.O.W. NOTED
		STRUCTURE NOTATNS CHKD

NOTE BOOK
NO.

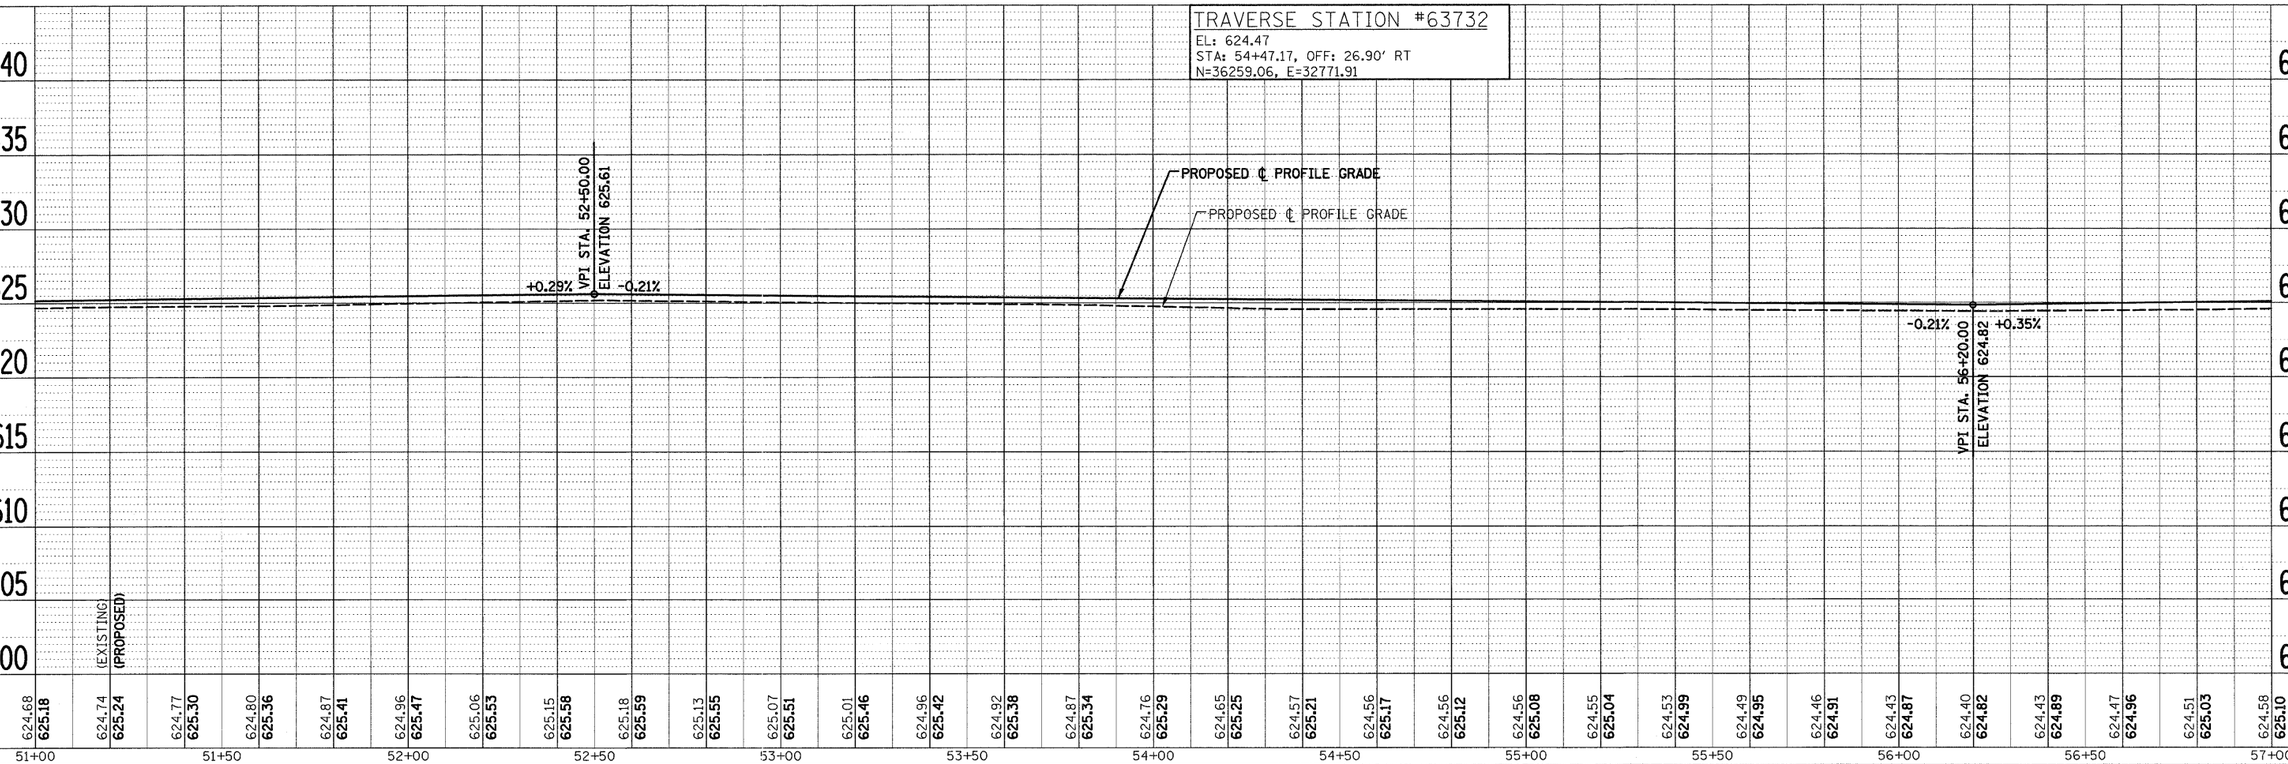

FILE NAME = H:\6373_Carlinville_Broad_St\C_PP_6373_2.dgn	USER NAME = _USERDESCR_	DESIGNED - DLD	REVISED -
		DRAWN - KOJ	REVISED -
	PLOT SCALE = 20.0000 ' / IN.	CHECKED -	REVISED -
	PLOT DATE = 2/11/2010	DATE -	REVISED -

STATE OF ILLINOIS
DEPARTMENT OF TRANSPORTATION

NORTH BROAD STREET

SCALE: | SHEET NO. OF SHEETS | STA. | TO STA.

F.A.U. RTE.	SECTION	COUNTY	TOTAL SHEETS	SHEET NO.
8277	09-00036-00-RS	MACOUPIN	38	11

CONTRACT NO. 93528
ILLINOIS FED. AID PROJECT