93533

COUNTY	ROUTE	SECTION	TOTAL SHEETS	SHEET NO.
ADAMS	FAS 1603	10-00205-01-RS	12	6
STATION 165+00 TO STATION 210+00				
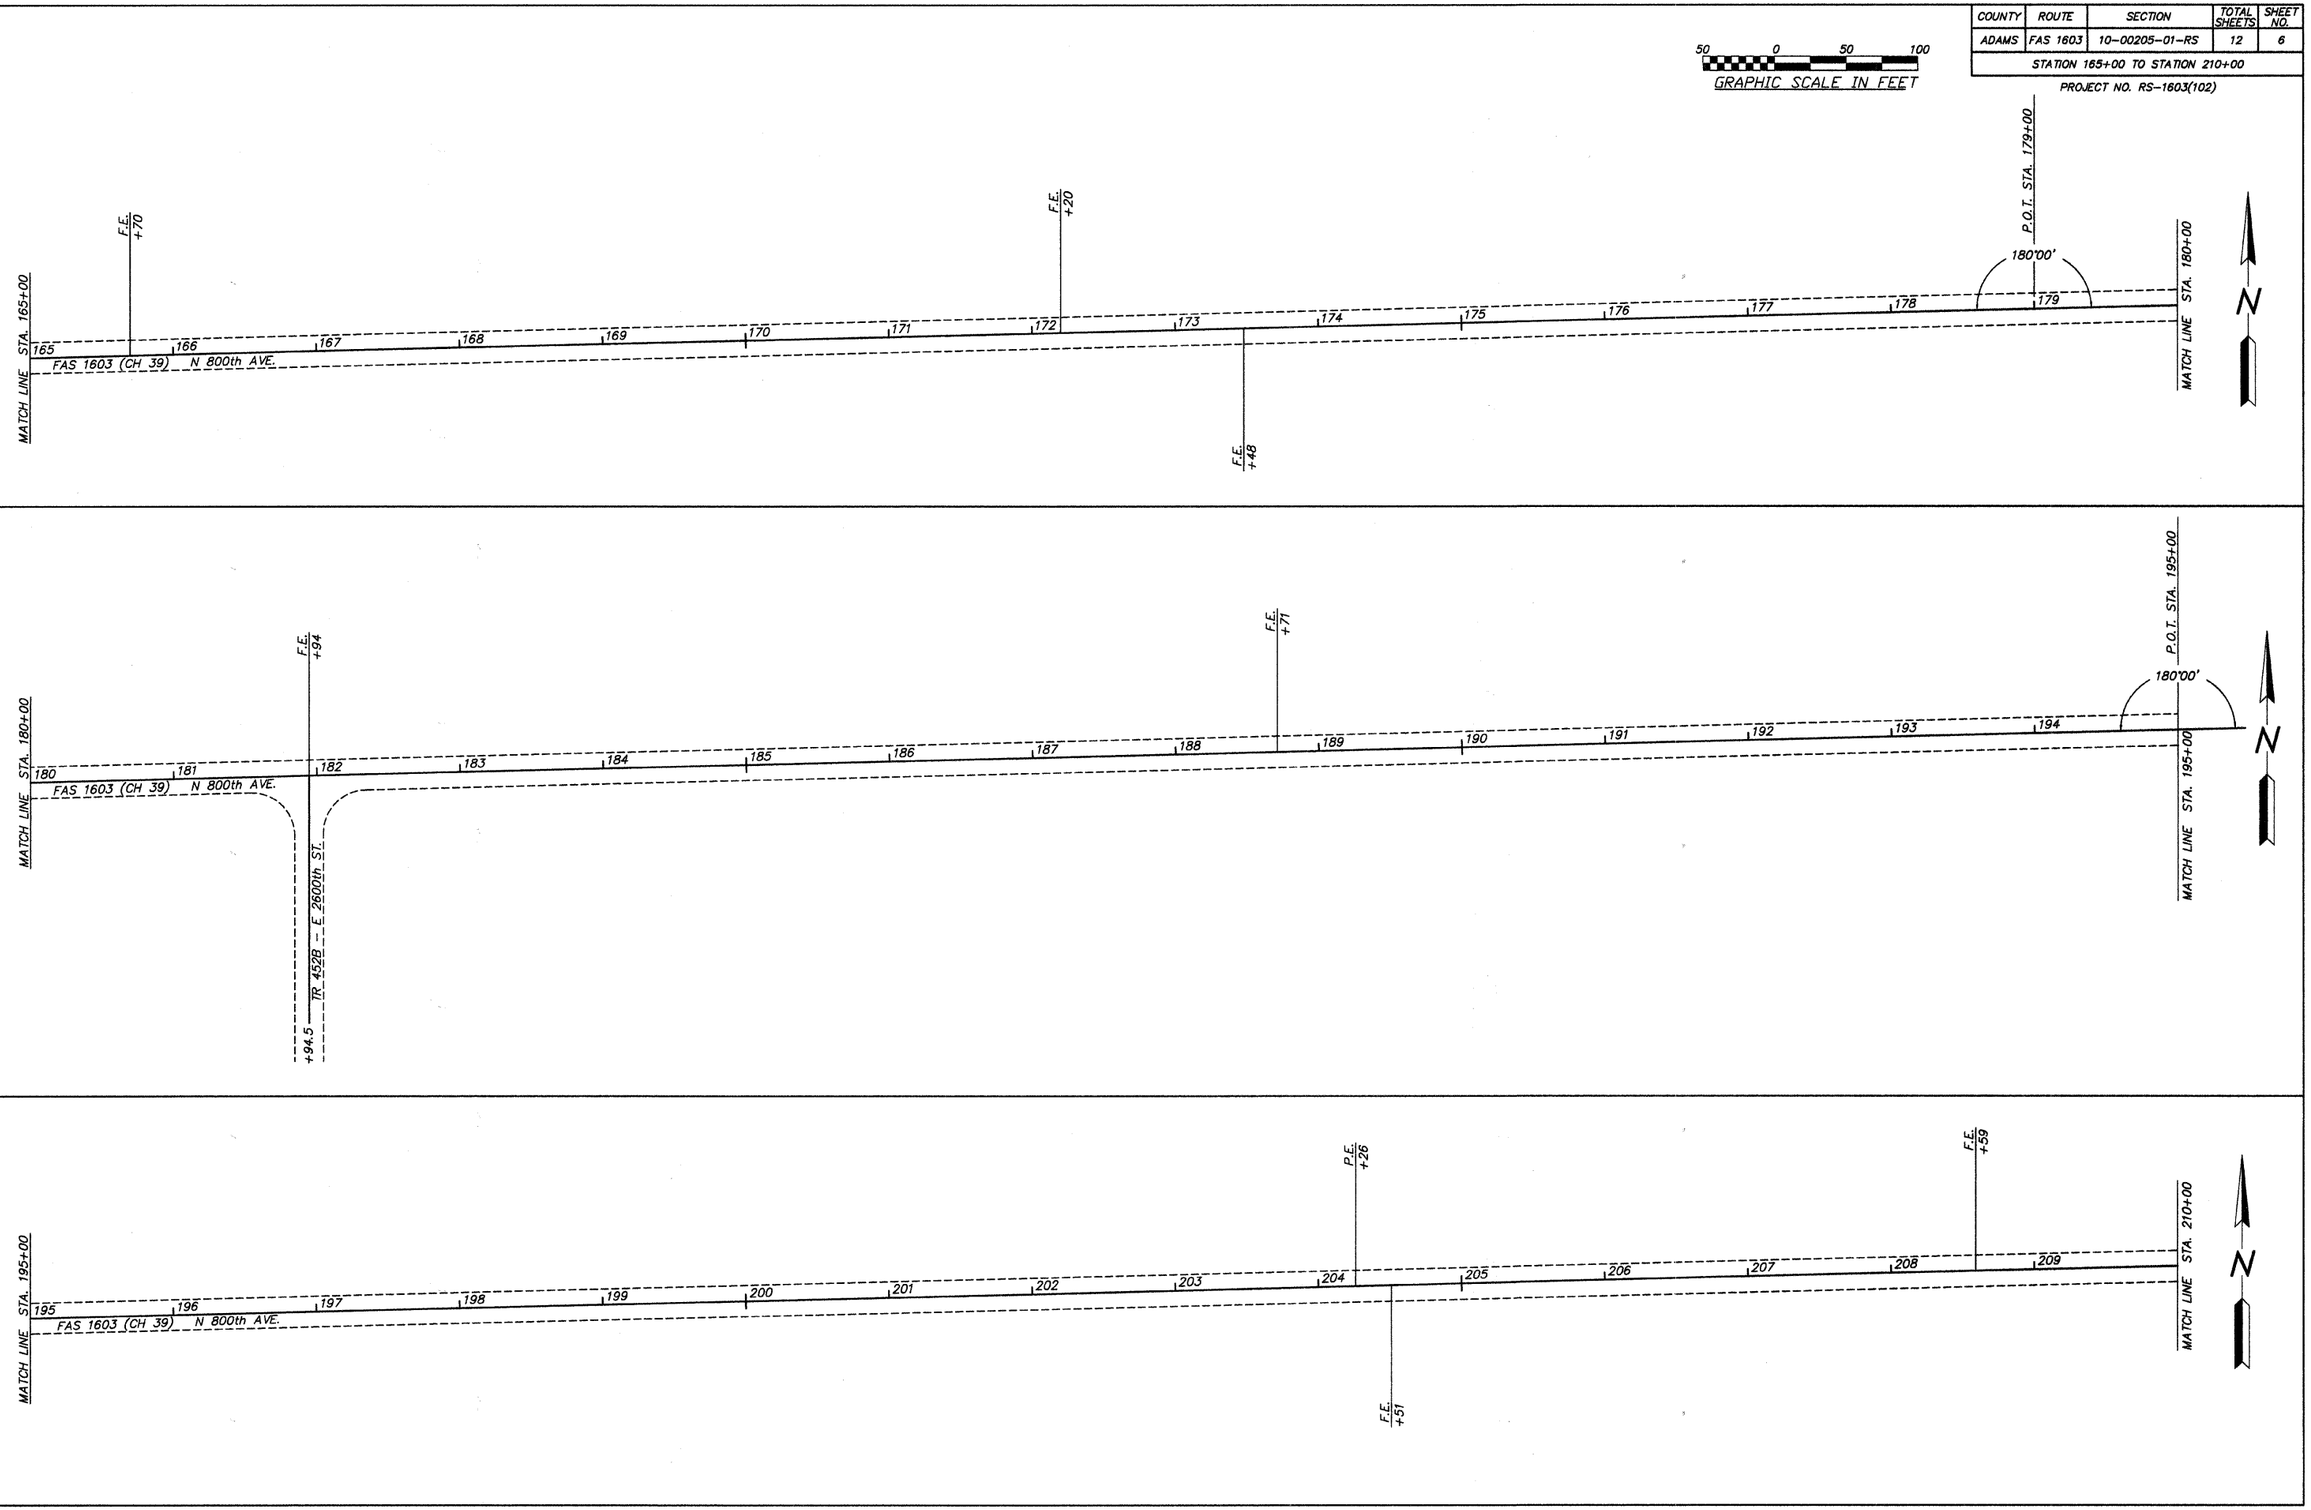
PROJECT NO. RS-1603(102)