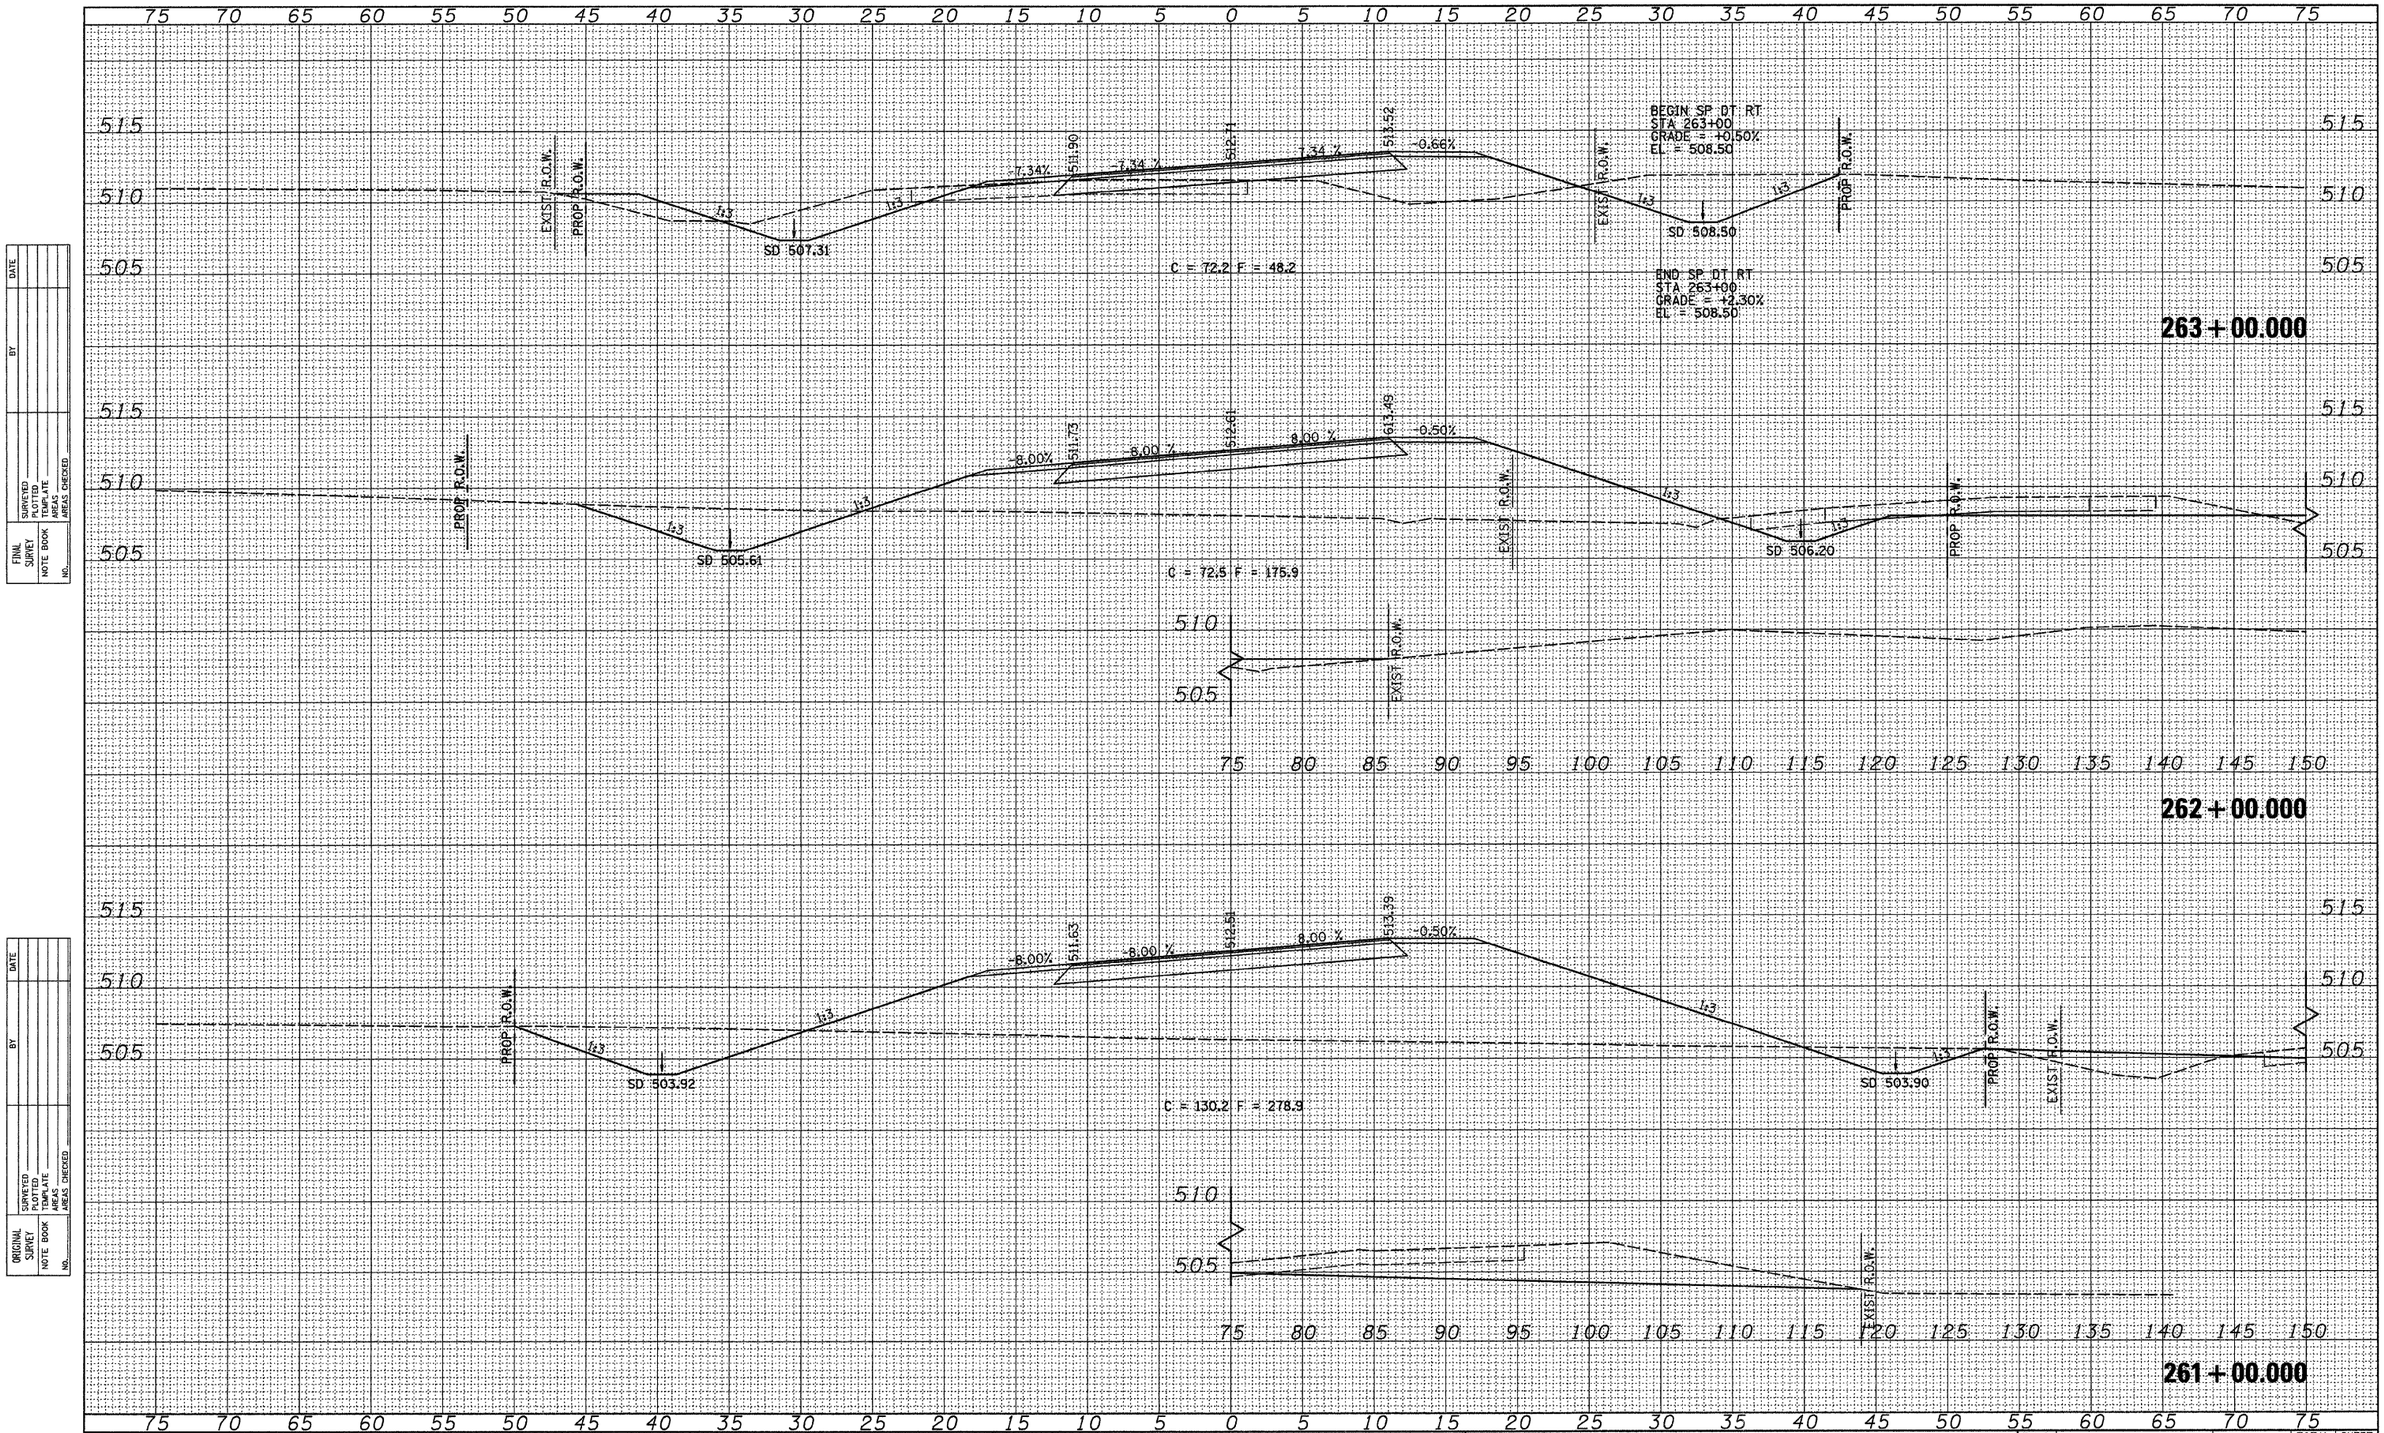

FINAL SURVEY	SURVEYED	BY	DATE
	PLOTTED		
NOTE BOOK	TEMPLATE		
NO.	AREAS		
	AREAS CHECKED		

ORIGINAL SURVEY	SURVEYED	BY	DATE
	PLOTTED		
NOTE BOOK	TEMPLATE		
NO.	AREAS		
	AREAS CHECKED		

FILE NAME = v:\transportation\2839\2839xsecsheets.dgn	USER NAME = jolson	DESIGNED -	REVISED -
		DRAWN -	REVISED -
	PLOT SCALE = 5.000 ' / IN.	CHECKED -	REVISED -
	PLOT DATE = 2/26/2010	DATE -	REVISED -

STATE OF ILLINOIS
DEPARTMENT OF TRANSPORTATION

LITERBERRY–PRENTICE ROAD (CH 19)
CROSS SECTION SHEETS

SCALE: | SHEET NO. 11 OF 16 SHEETS | STA. 261+00.000 TO STA. 263+00.000

F.A.S. RTE.	SECTION	COUNTY	TOTAL SHEETS	SHEET NO.
611	05-00093-03-FP	MORGAN	31	26
		CONTRACT NO. 93535		
	ILLINOIS FED. AID PROJECT			