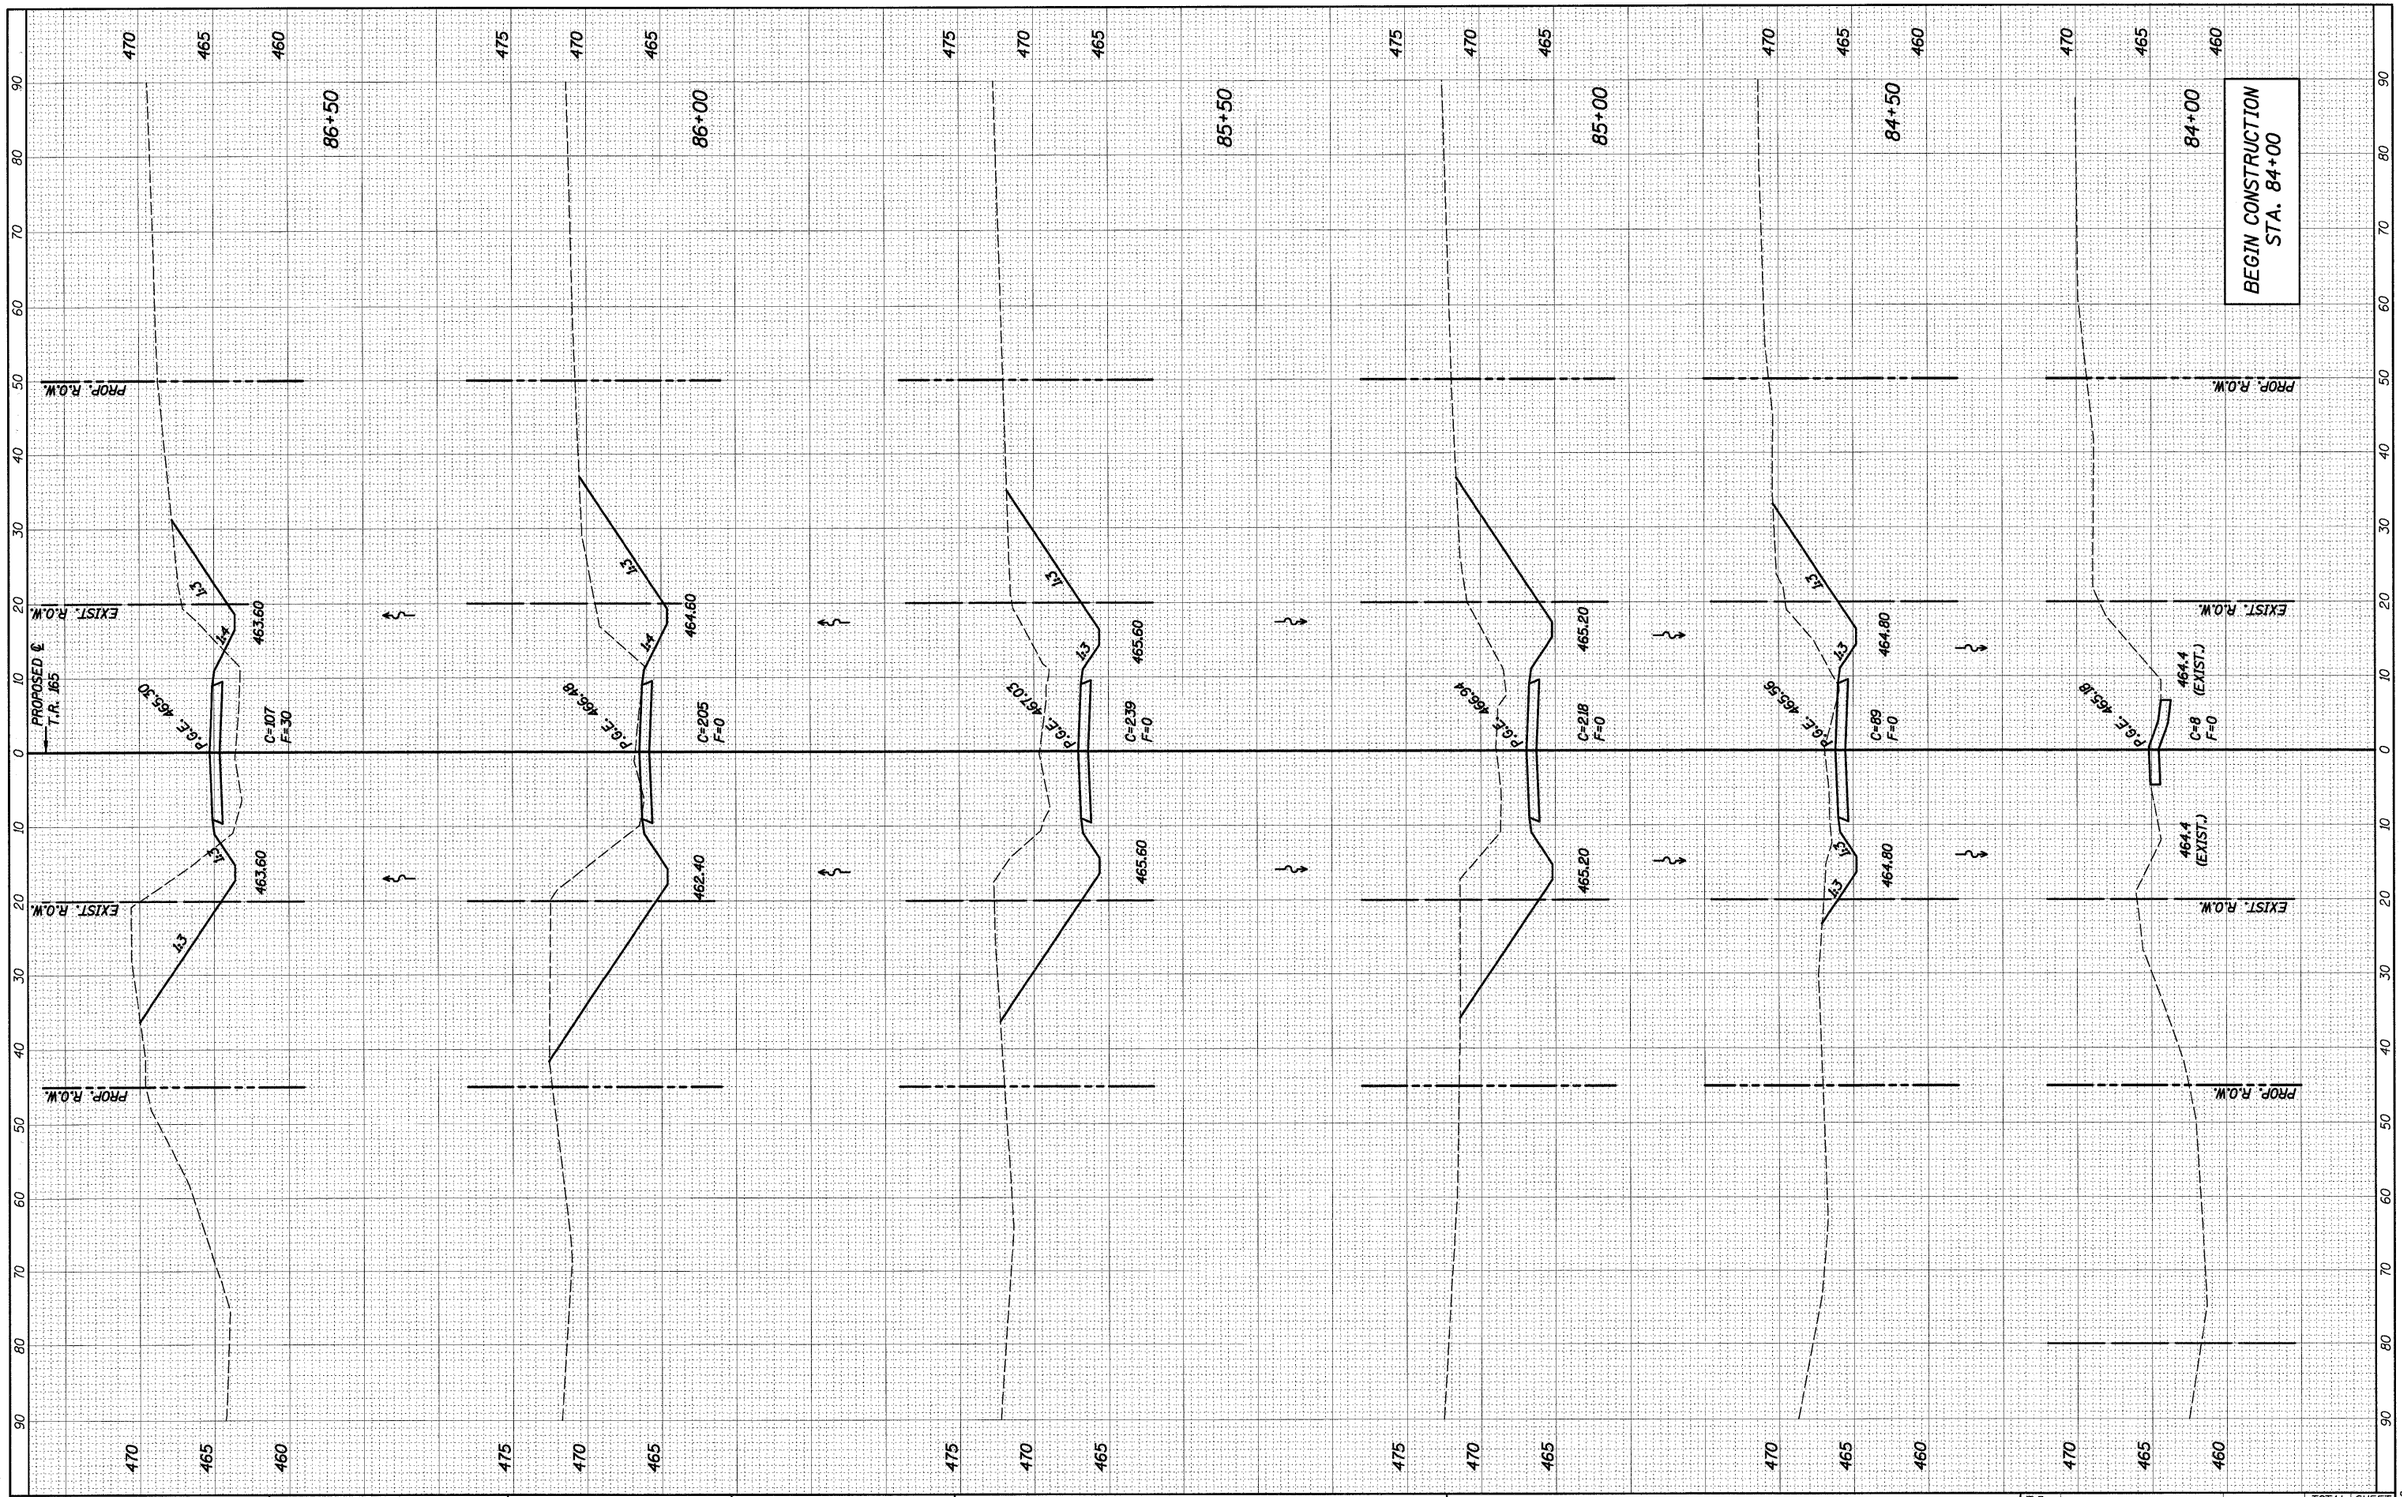

FINAL SURVEY	BY	DATE
SURVEYED		
PLOTTED		
TEMPLATE		
AREAS		
AREAS CHECKED		
NOTE BOOK		
NO.		

ORIGINAL SURVEY	BY	DATE
SURVEYED		
PLOTTED		
TEMPLATE		
AREAS		
AREAS CHECKED		
NOTE BOOK		
NO.		

FILE NAME = h:\5208\1315_xsrd_5208.dgn	USER NAME = _USERDESCR_	DESIGNED - B.I.B.	REVISED -
		DRAWN - K.H.L.	REVISED -
	PLOT SCALE = 10.0000 ' / IN.	CHECKED - L.D.G.	REVISED -
	PLOT DATE = 3/16/2010	DATE -	REVISED -

STATE OF ILLINOIS
DEPARTMENT OF TRANSPORTATION

CROSS SECTIONS
EXISTING & PROPOSED ROADWAY

SCALE: | SHEET NO. 1 OF 3 SHEETS | STA. 84+00.00 TO STA. 86+50.00

T.R. RTE.	SECTION	COUNTY	TOTAL SHEETS	SHEET NO.
165	96-14115-00-BR	WASHINGTON	15	13
	S.N. 095-3251	CONTRACT NO. 97435		
		ILLINOIS FED. AID PROJECT		

HMG NO. 5208