CONTRACT NO. 97444

F.A.U. RTE.	SECTION	COUNTY	TOTAL SHEETS	SHEET NO.
9307	06-00042-02-PV	MONROE	32	15
STA. 55+00		TO STA. 62+97.86		
FED. ROAD DIST. NO.	ILLINOIS	FED. AID PROJECT		

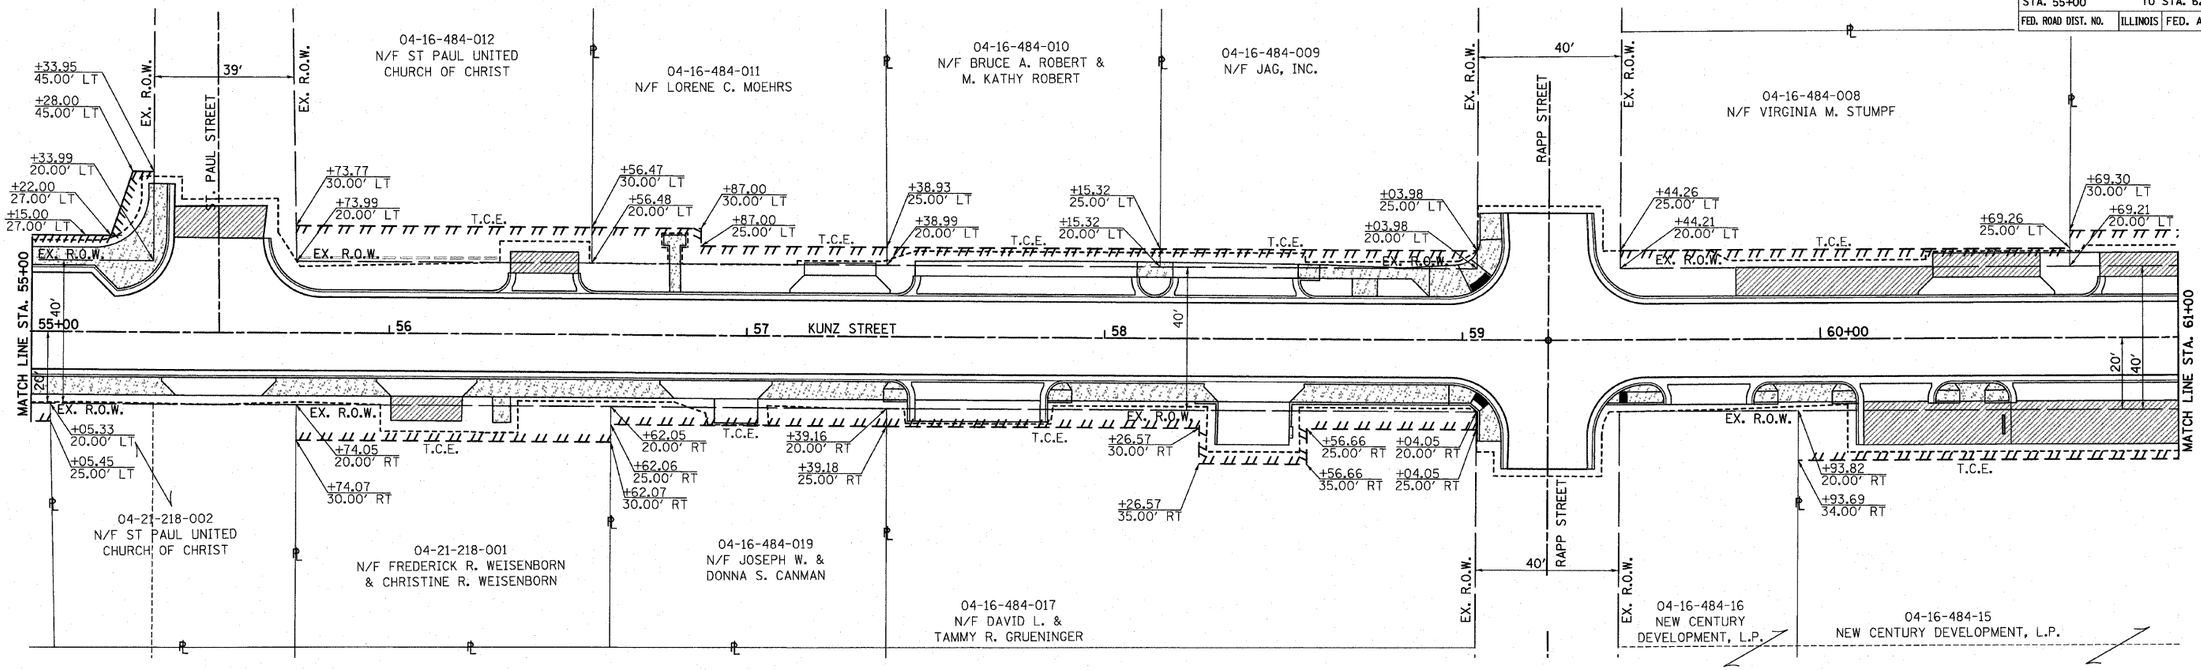

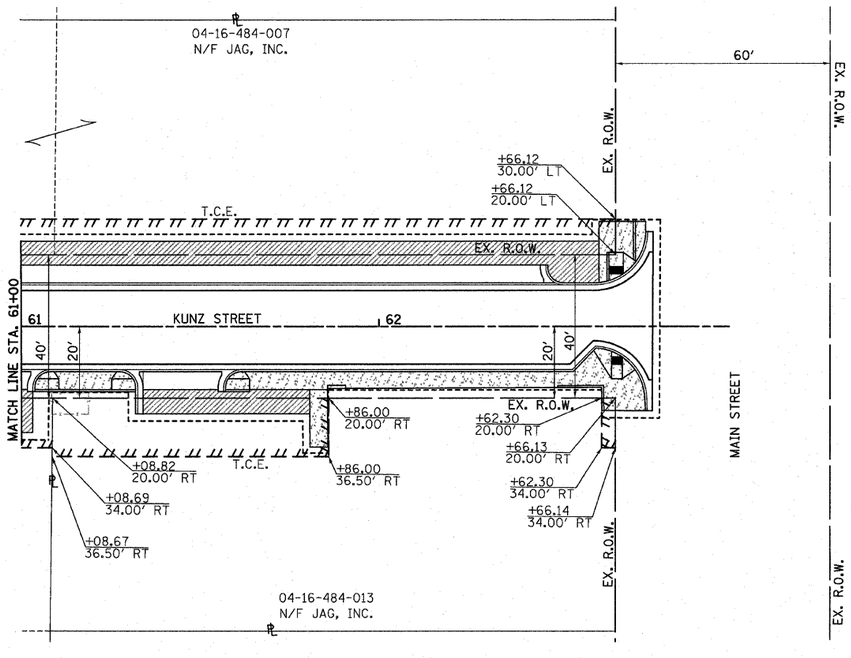

20' 0 20' 40'
SCALE: 1" = 20'

LEGEND

- TEMPORARY CONSTRUCTION EASEMENT
- PROPOSED PERMANENT EASEMENT
- PROPOSED CONSTRUCTION LIMITS
- PROPOSED RIGHT OF WAY

PLAN: SURVEYED, PLOTTED, ALIGNMENT CHECKED, BEARINGS CHECKED, CADD FILE NAME, NOTE BOOK, NO.

PROFILE: SURVEYED, PLOTTED, BEARINGS CHECKED, CADD FILE NAME, NOTE BOOK, NO., STRUCTURE NO(S)/ELEVS CHKD

DATE, BY

PLOT DATE = 4/21/2018
FILE NAME = N:\CAD\PWorkstation\rpl_Kunz.dgn
PLOT SCALE = 20.0000 ' / IN.
USER NAME = randy

RIGHT OF WAY PLAN - STA. 55+00 TO STA. 62+97.86 KUNZ ST.