CONTRACT NO. 97444

F.A. RTE.	SECTION	COUNTY	TOTAL SHEETS	SHEET NO.
9307	06-00042-02-PV	MONROE	32	26
STA. 52+40.00		TO STA.53+50.00		
FED. ROAD DIST. NO.	ILLINOIS	FED. AID PROJECT		

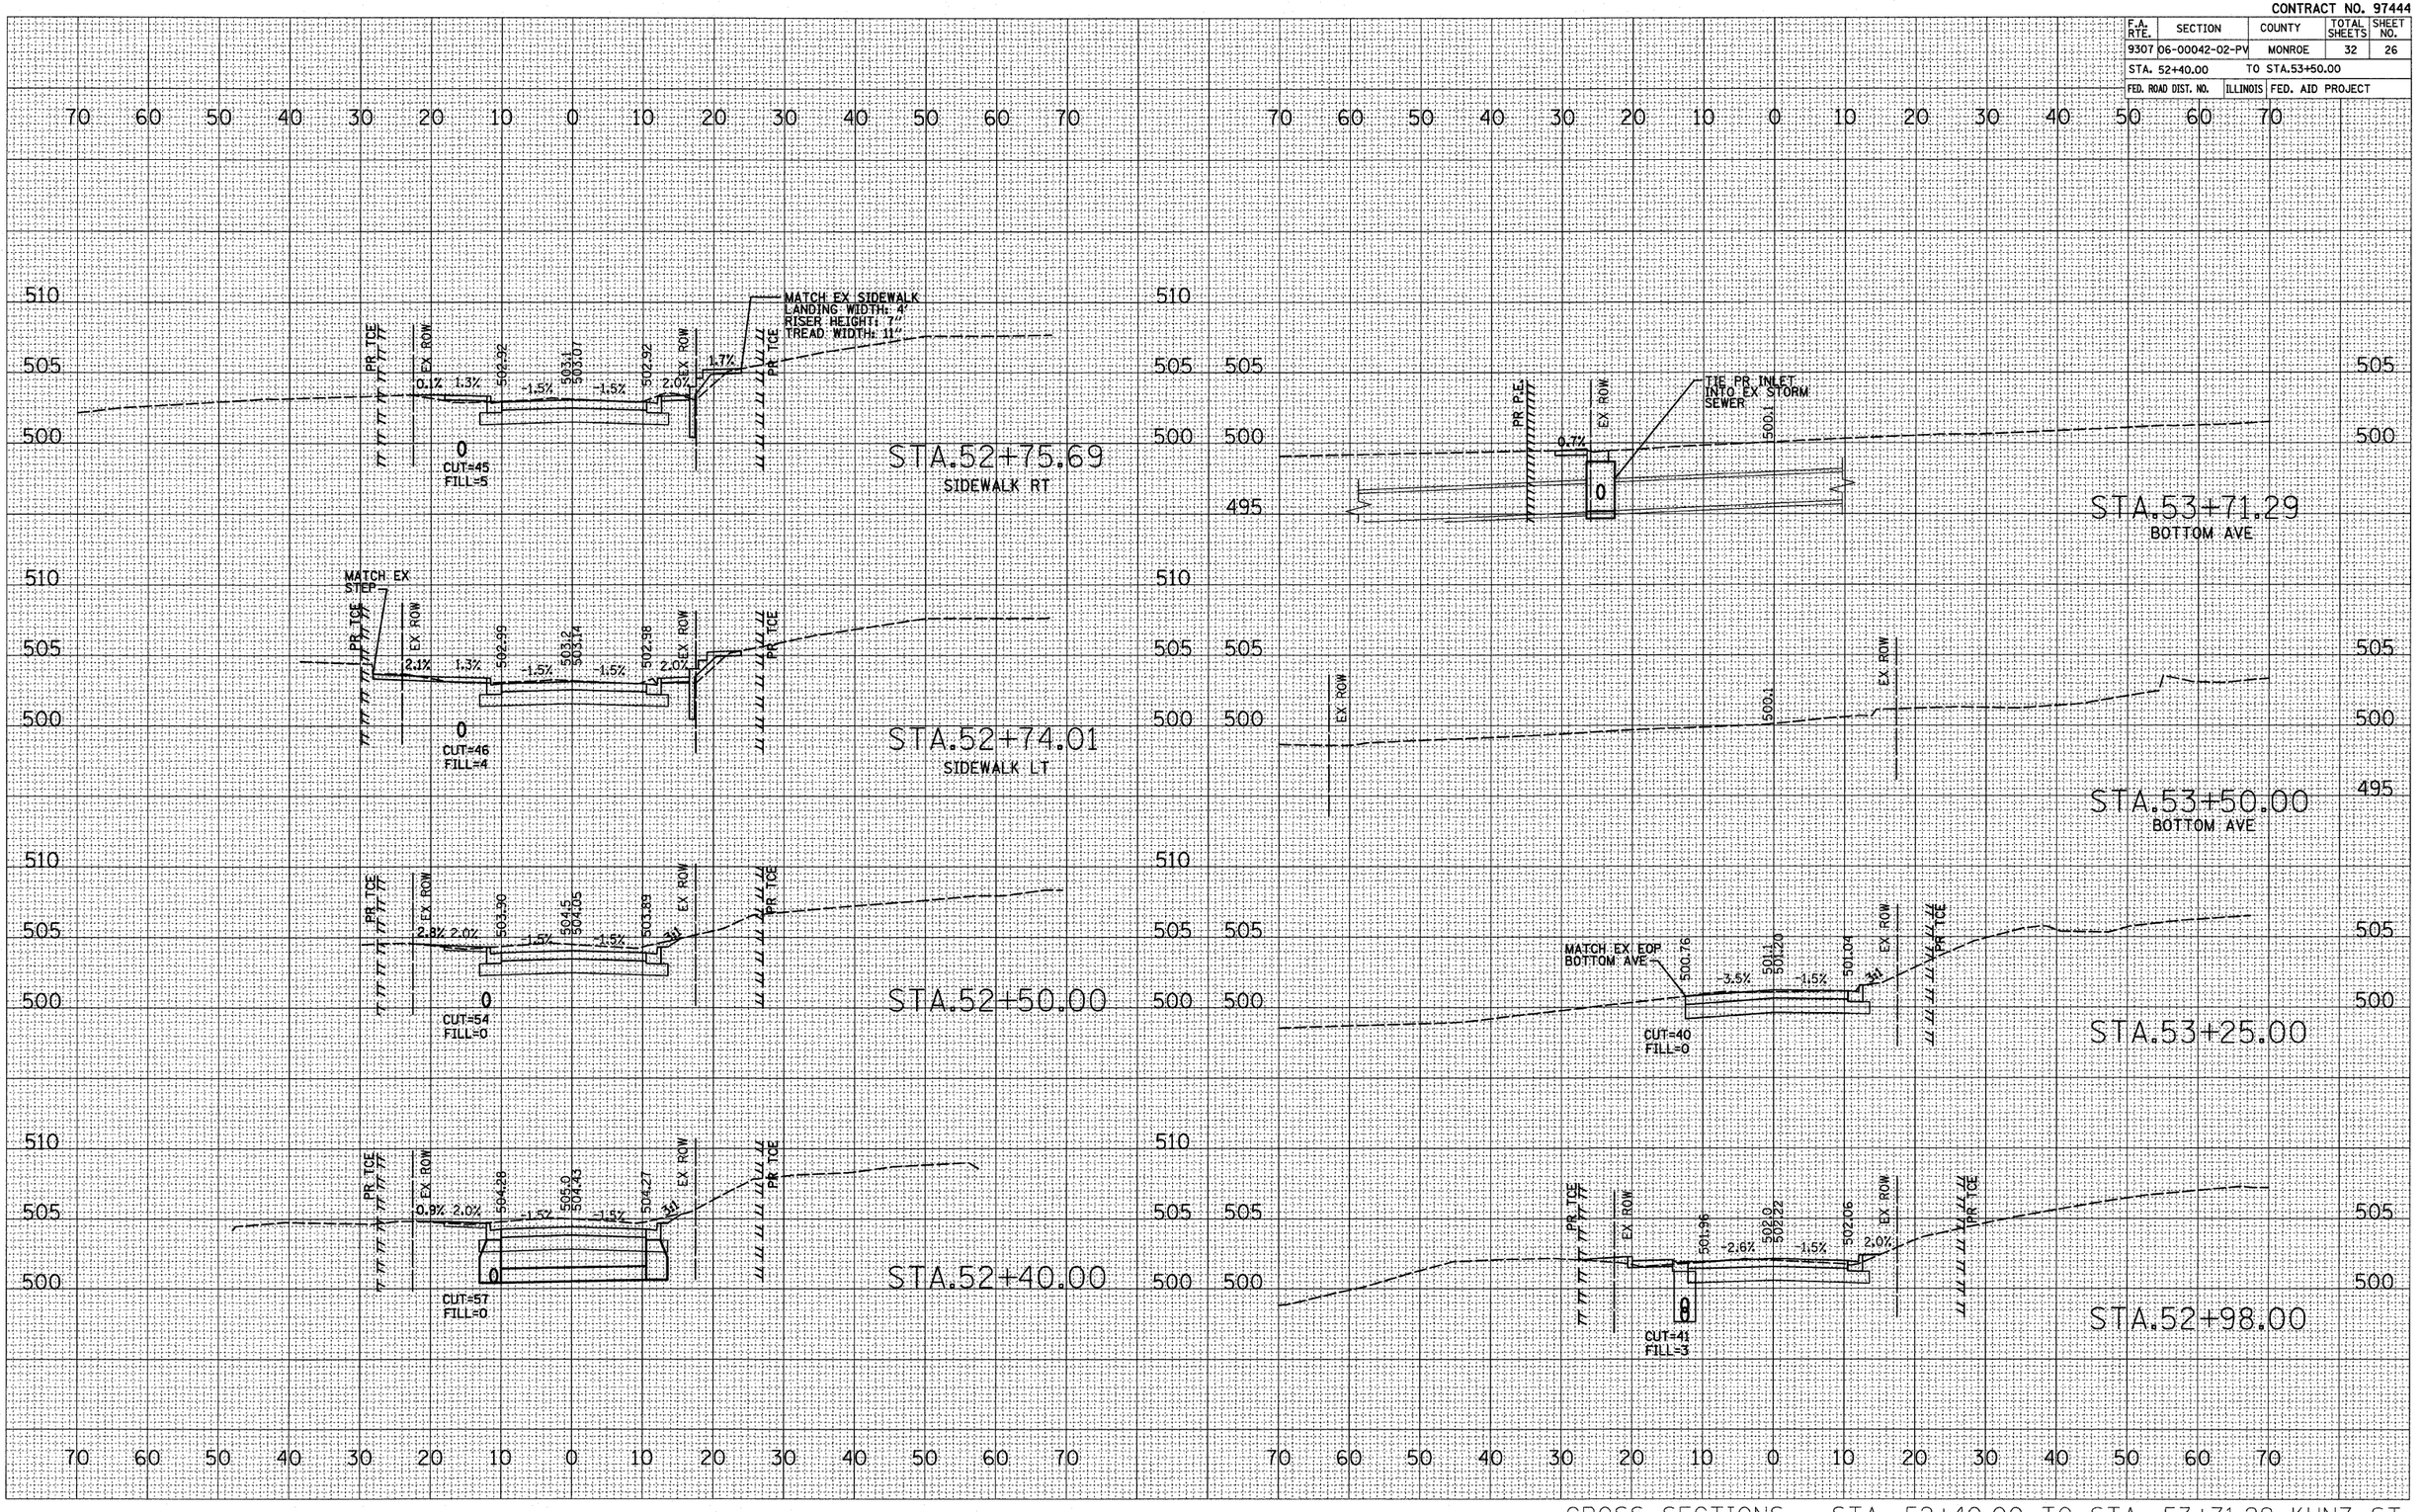

CROSS SECTIONS - STA. 52+40.00 TO STA. 53+71.29 KUNZ ST.

FINAL SURVEY
NOTE BOOK NO.
SURVEYED
PLOTTED
TEMPLATE
AREAS
AREAS CHECKED
BY
DATE

ORIGINAL SURVEY
NOTE BOOK NO.
SURVEYED
PLOTTED
TEMPLATE
AREAS
AREAS CHECKED
BY
DATE

PLOT DATE = 4/21/2010
FILE NAME = H:\P\29002\Microstation\xsht_kunz.dgn
PLOT SCALE = 10.0000 ' / IN.
REFERENCE = REF