CONTRACT NO. 97444

F.A. RTE.	SECTION	COUNTY	TOTAL SHEETS	SHEET NO.
9307	06-00042-02-PV	MONROE	32	27
STA. 53+70.64		TO STA.55+71.61		
FED. ROAD DIST. NO.	ILLINOIS	FED. AID PROJECT		

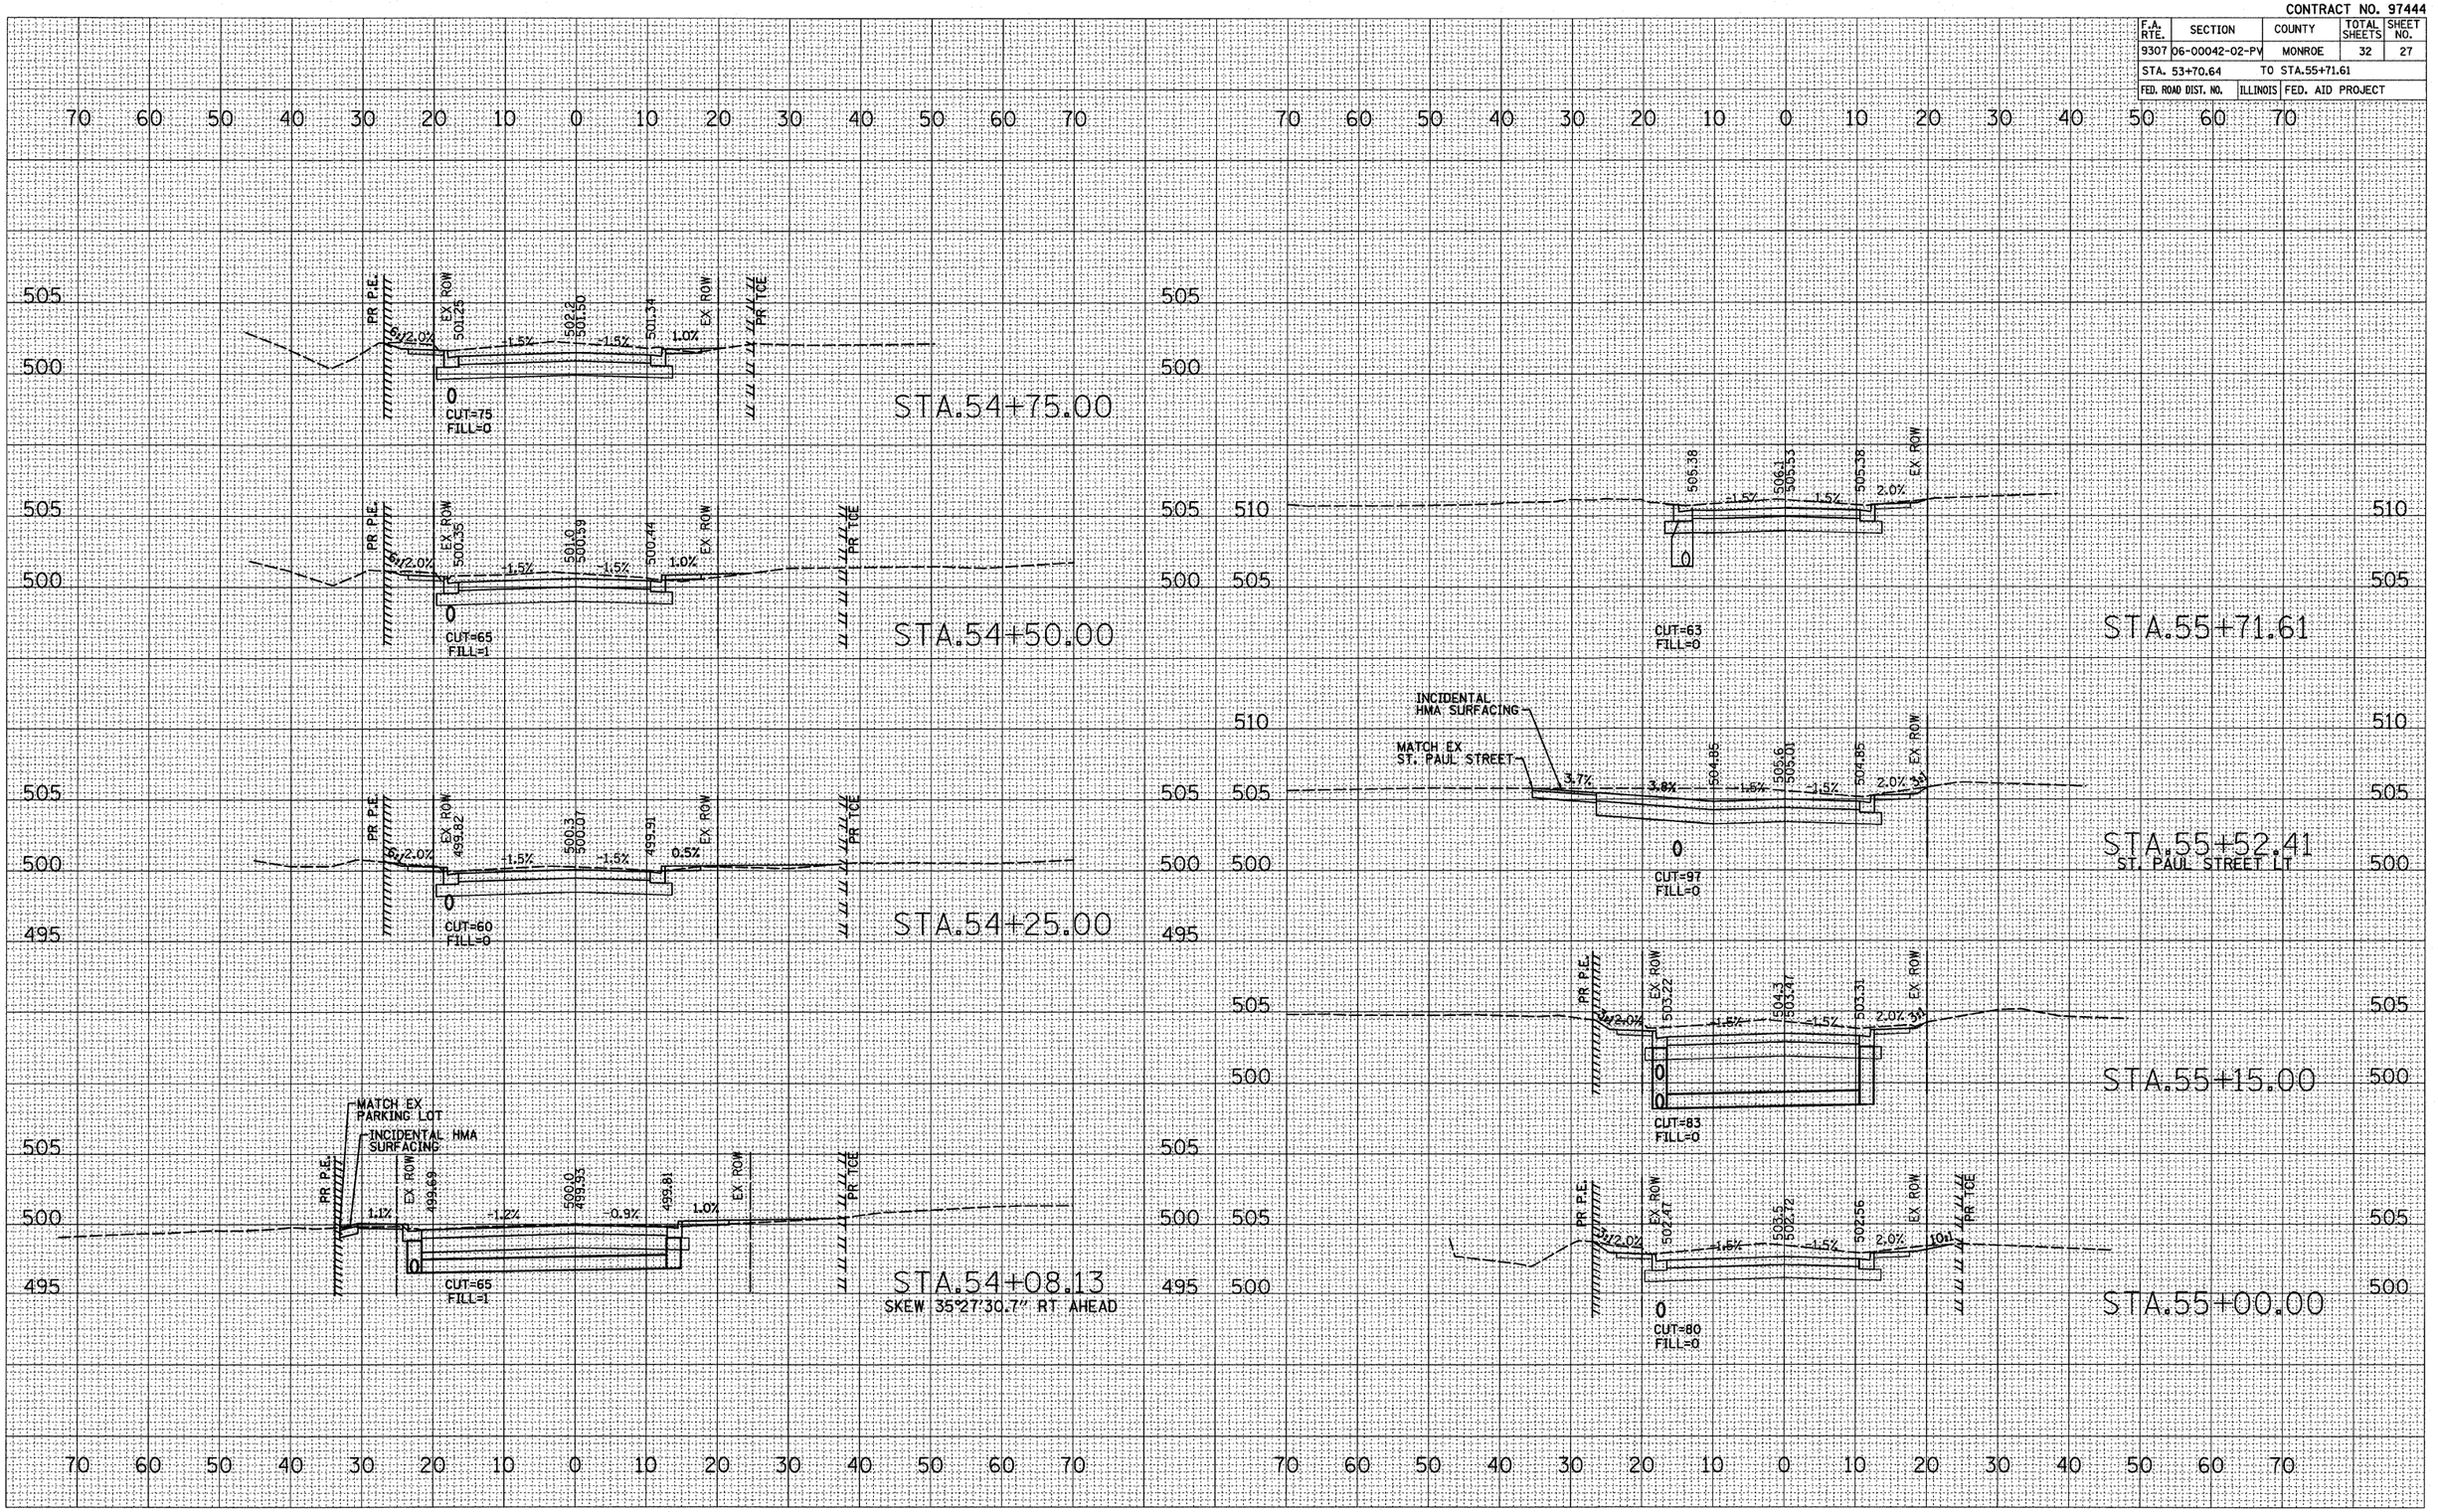

CROSS SECTIONS - STA. 54+08.13 TO STA. 55+71.61 KUNZ ST.

FINAL SURVEY | NOTE BOOK | NO. | SURVEYED | PLOTTED | TEMPLATE | AREAS | AREAS CHECKED | BY | DATE

ORIGINAL SURVEY | NOTE BOOK | NO. | SURVEYED | PLOTTED | TEMPLATE | AREAS | AREAS CHECKED | BY | DATE

PLOT DATE = 4/21/2010
FILE NAME = H:\P\29002\Microstation\xsht_kunz.dgn
PLOT SCALE = 10.0000 ' / IN.
REFERENCE = REF