CONTRACT NO. 97444

F.A. RTE.	SECTION	COUNTY	TOTAL SHEETS	SHEET NO.
9307	06-00042-02-PV	MONROE	32	29
STA. 57+77.93		TO STA.59+24.00		
FED. ROAD DIST. NO.	ILLINOIS	FED. AID PROJECT		

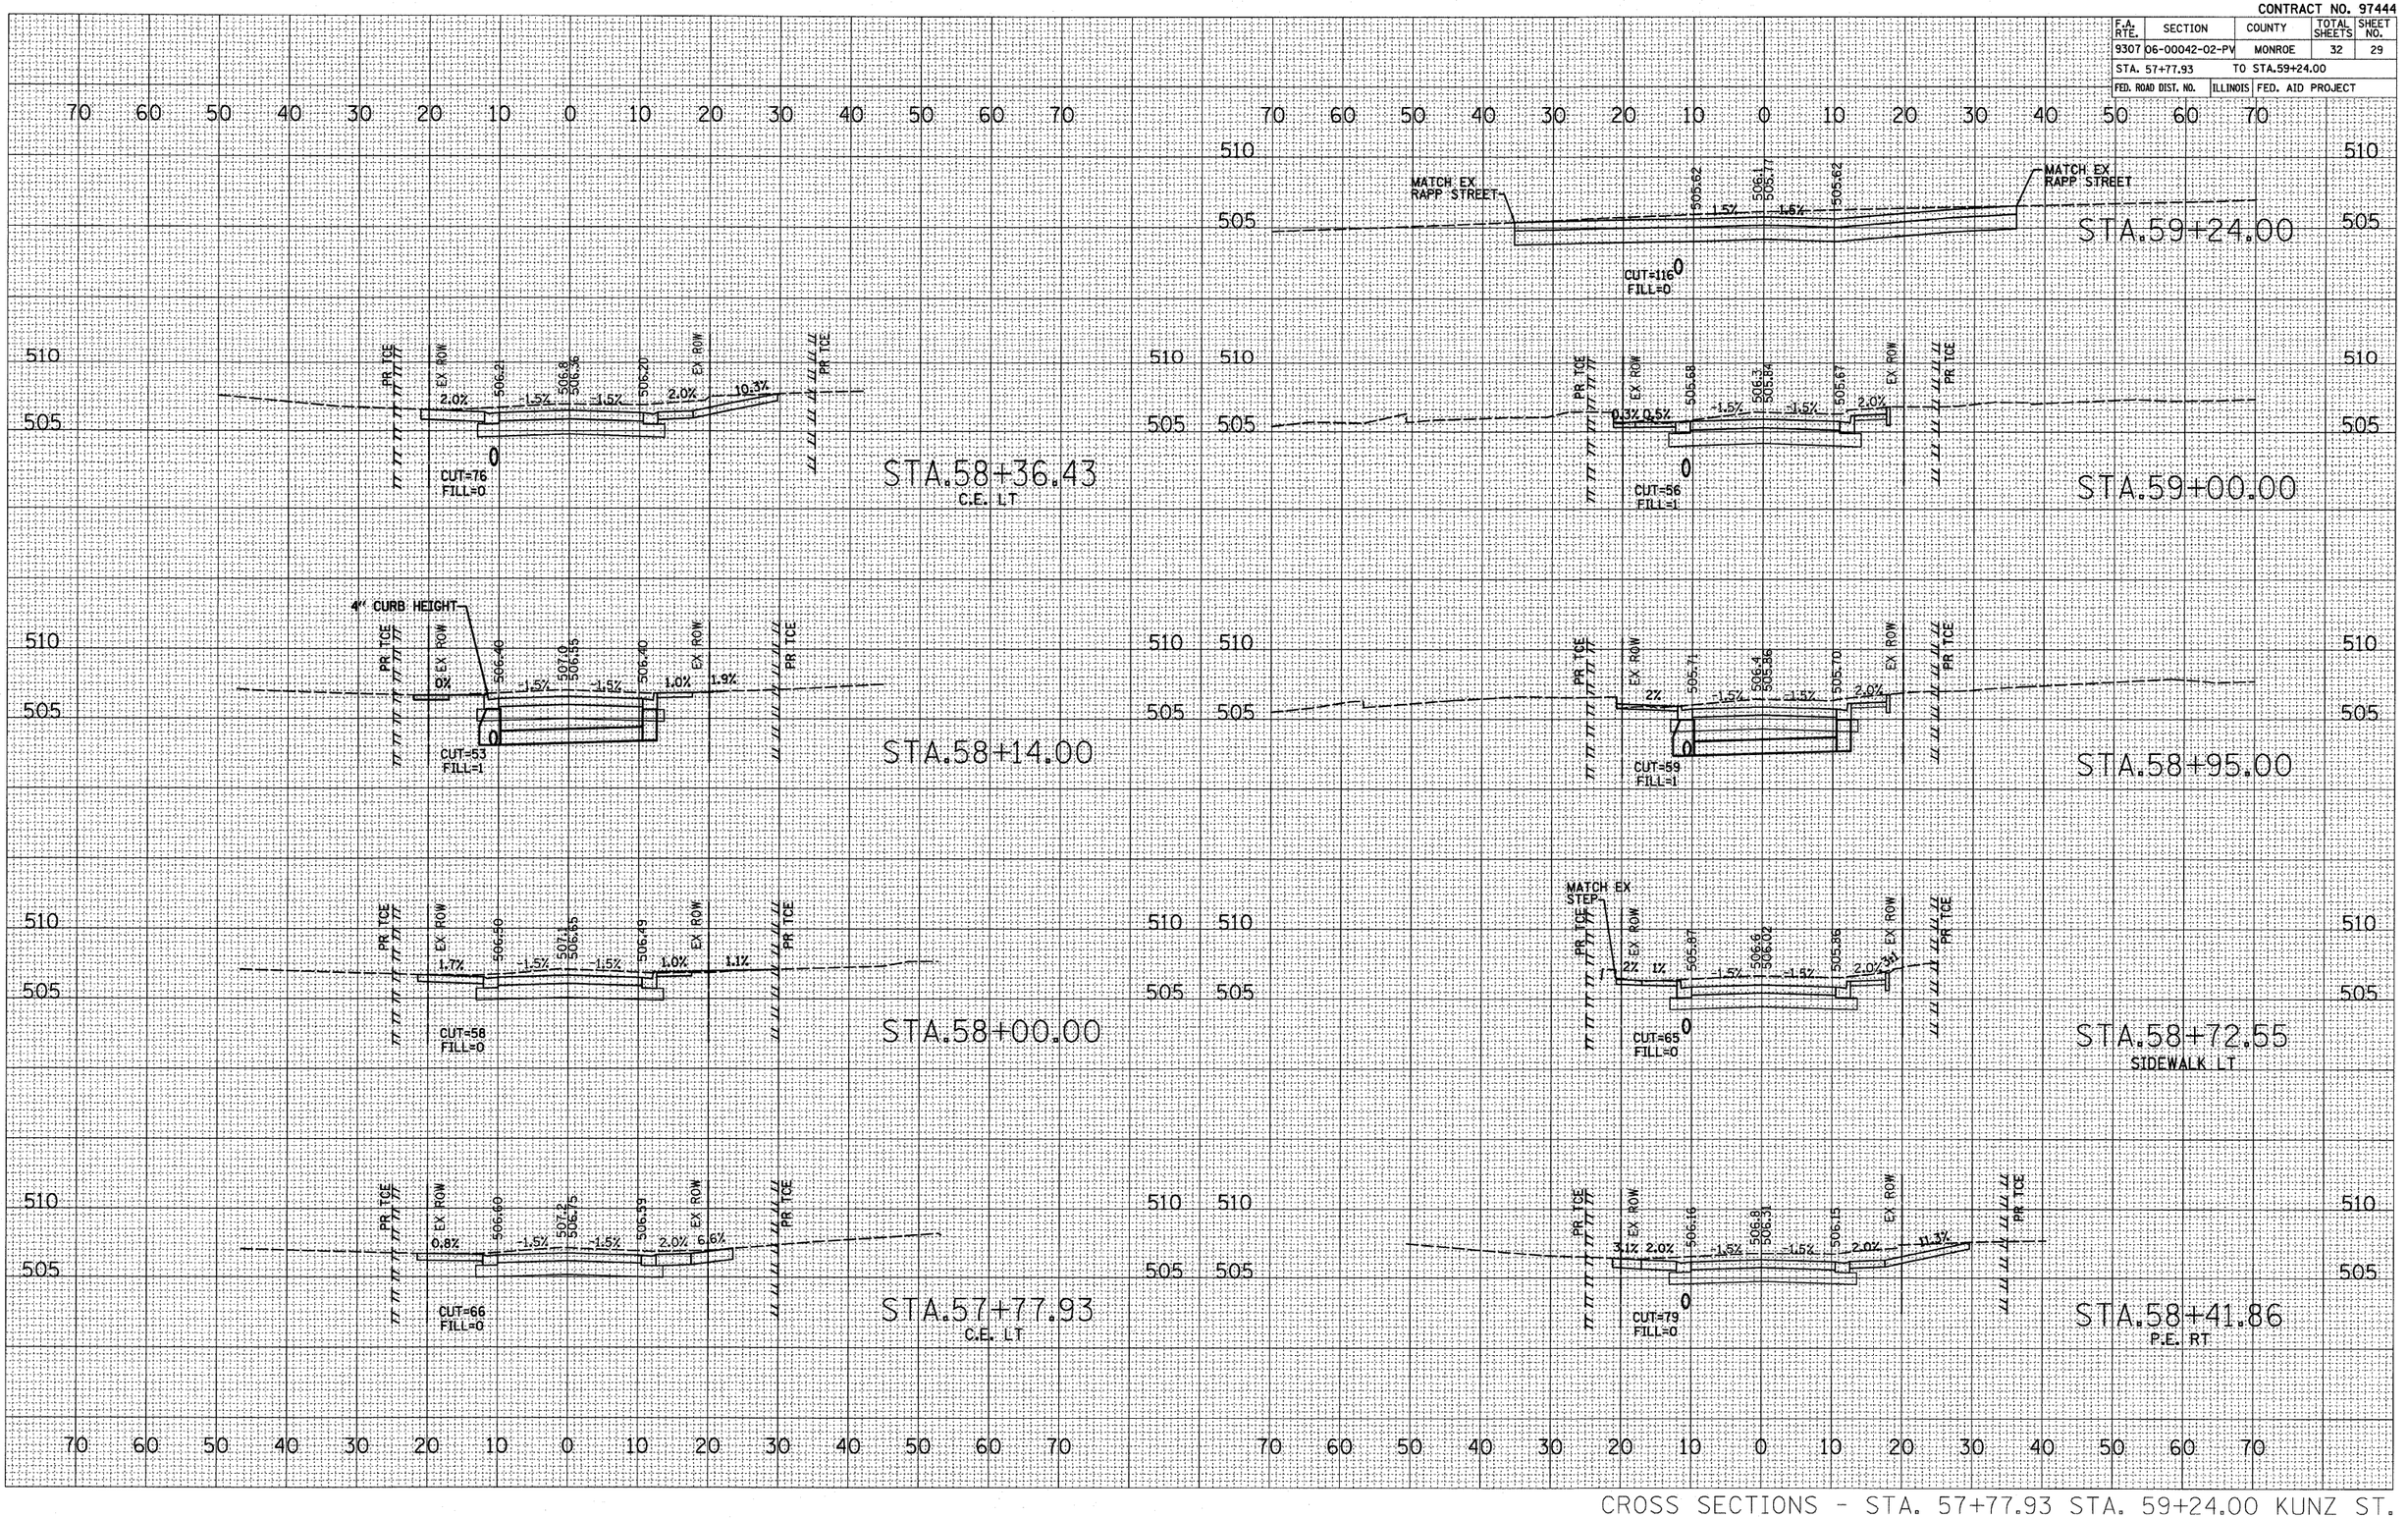

CROSS SECTIONS - STA. 57+77.93 STA. 59+24.00 KUNZ ST.

FINAL SURVEY — NOTE BOOK — NO. — BY — DATE
SURVEYED — PLOTTED — TEMPLATE — AREAS — AREAS CHECKED

ORIGINAL SURVEY — NOTE BOOK — NO. — BY — DATE
SURVEYED — PLOTTED — TEMPLATE — AREAS — AREAS CHECKED

PLOT DATE = 4/21/2010
FILE NAME = H:\PW\2002\Microstation\xsht_kunz.dgn
PLOT SCALE = 10.0000 ' / IN.
REFERENCE = #REF#