CONTRACT NO. 97444

F.A. RTE.	SECTION	COUNTY	TOTAL SHEETS	SHEET NO.
9307	06-00042-02-PV	MONROE	32	31
STA. 60+69.00		TO STA.61+71.81		
FED. ROAD DIST. NO.	ILLINOIS	FED. AID PROJECT		

FINAL SURVEY	NOTE BOOK	NO.

	BY	DATE
SURVEYED		
PLOTTED		
TEMPLATE		
AREAS		
AREAS CHECKED		

ORIGINAL SURVEY	NOTE BOOK	NO.

	BY	DATE
SURVEYED		
PLOTTED		
TEMPLATE		
AREAS		
AREAS CHECKED		

PLOT DATE = 4/21/2010
FILE NAME = N:\PW\06B02\Microstation\vash_kunz.dgn
PLOT SCALE = 10.0000 ' / IN.
PLOT STYLE = #REF#
REFERENCE = #REF#

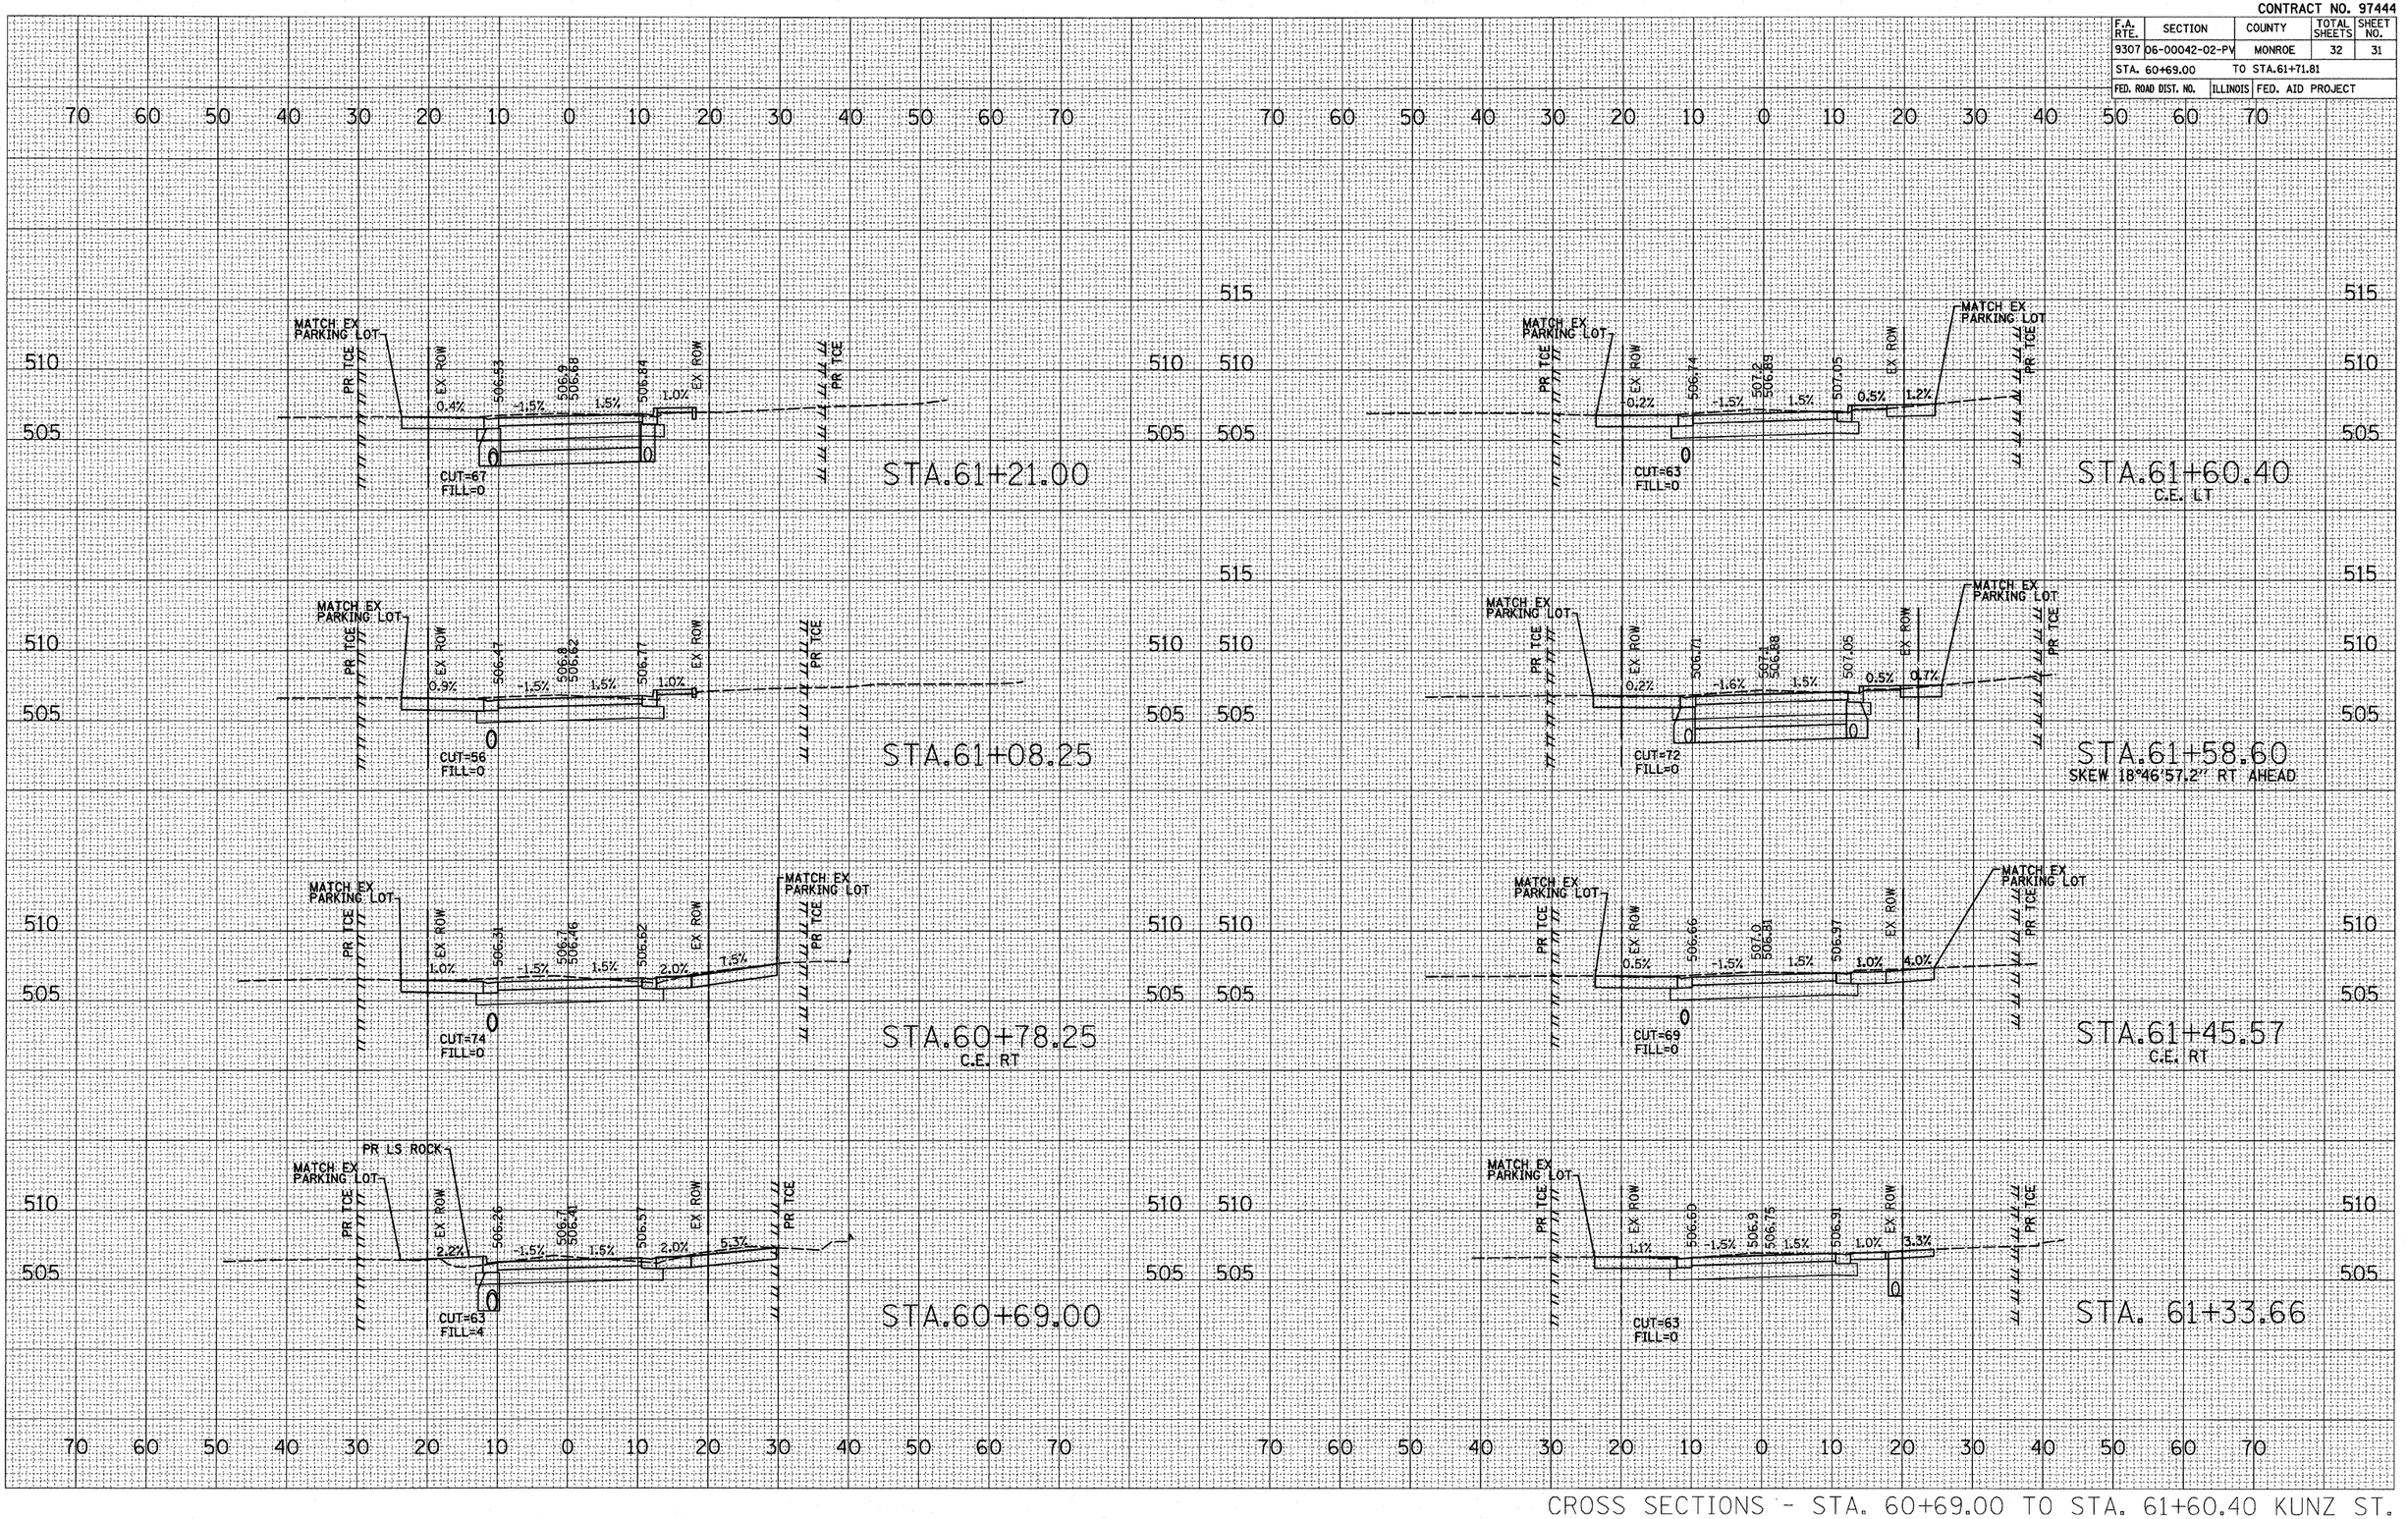

CROSS SECTIONS - STA. 60+69.00 TO STA. 61+60.40 KUNZ ST.