CONTRACT NO. 97444

| F.A. RTE. | SECTION | COUNTY | TOTAL SHEETS | SHEET NO. |
|---|---|---|---|---|
| 9307 | 06-00042-02-PV | MONROE | 32 | 32 |
| STA. 62+00.00 | | TO STA.62+76.52 | | |
| FED. ROAD DIST. NO. | ILLINOIS | FED. AID PROJECT | | |

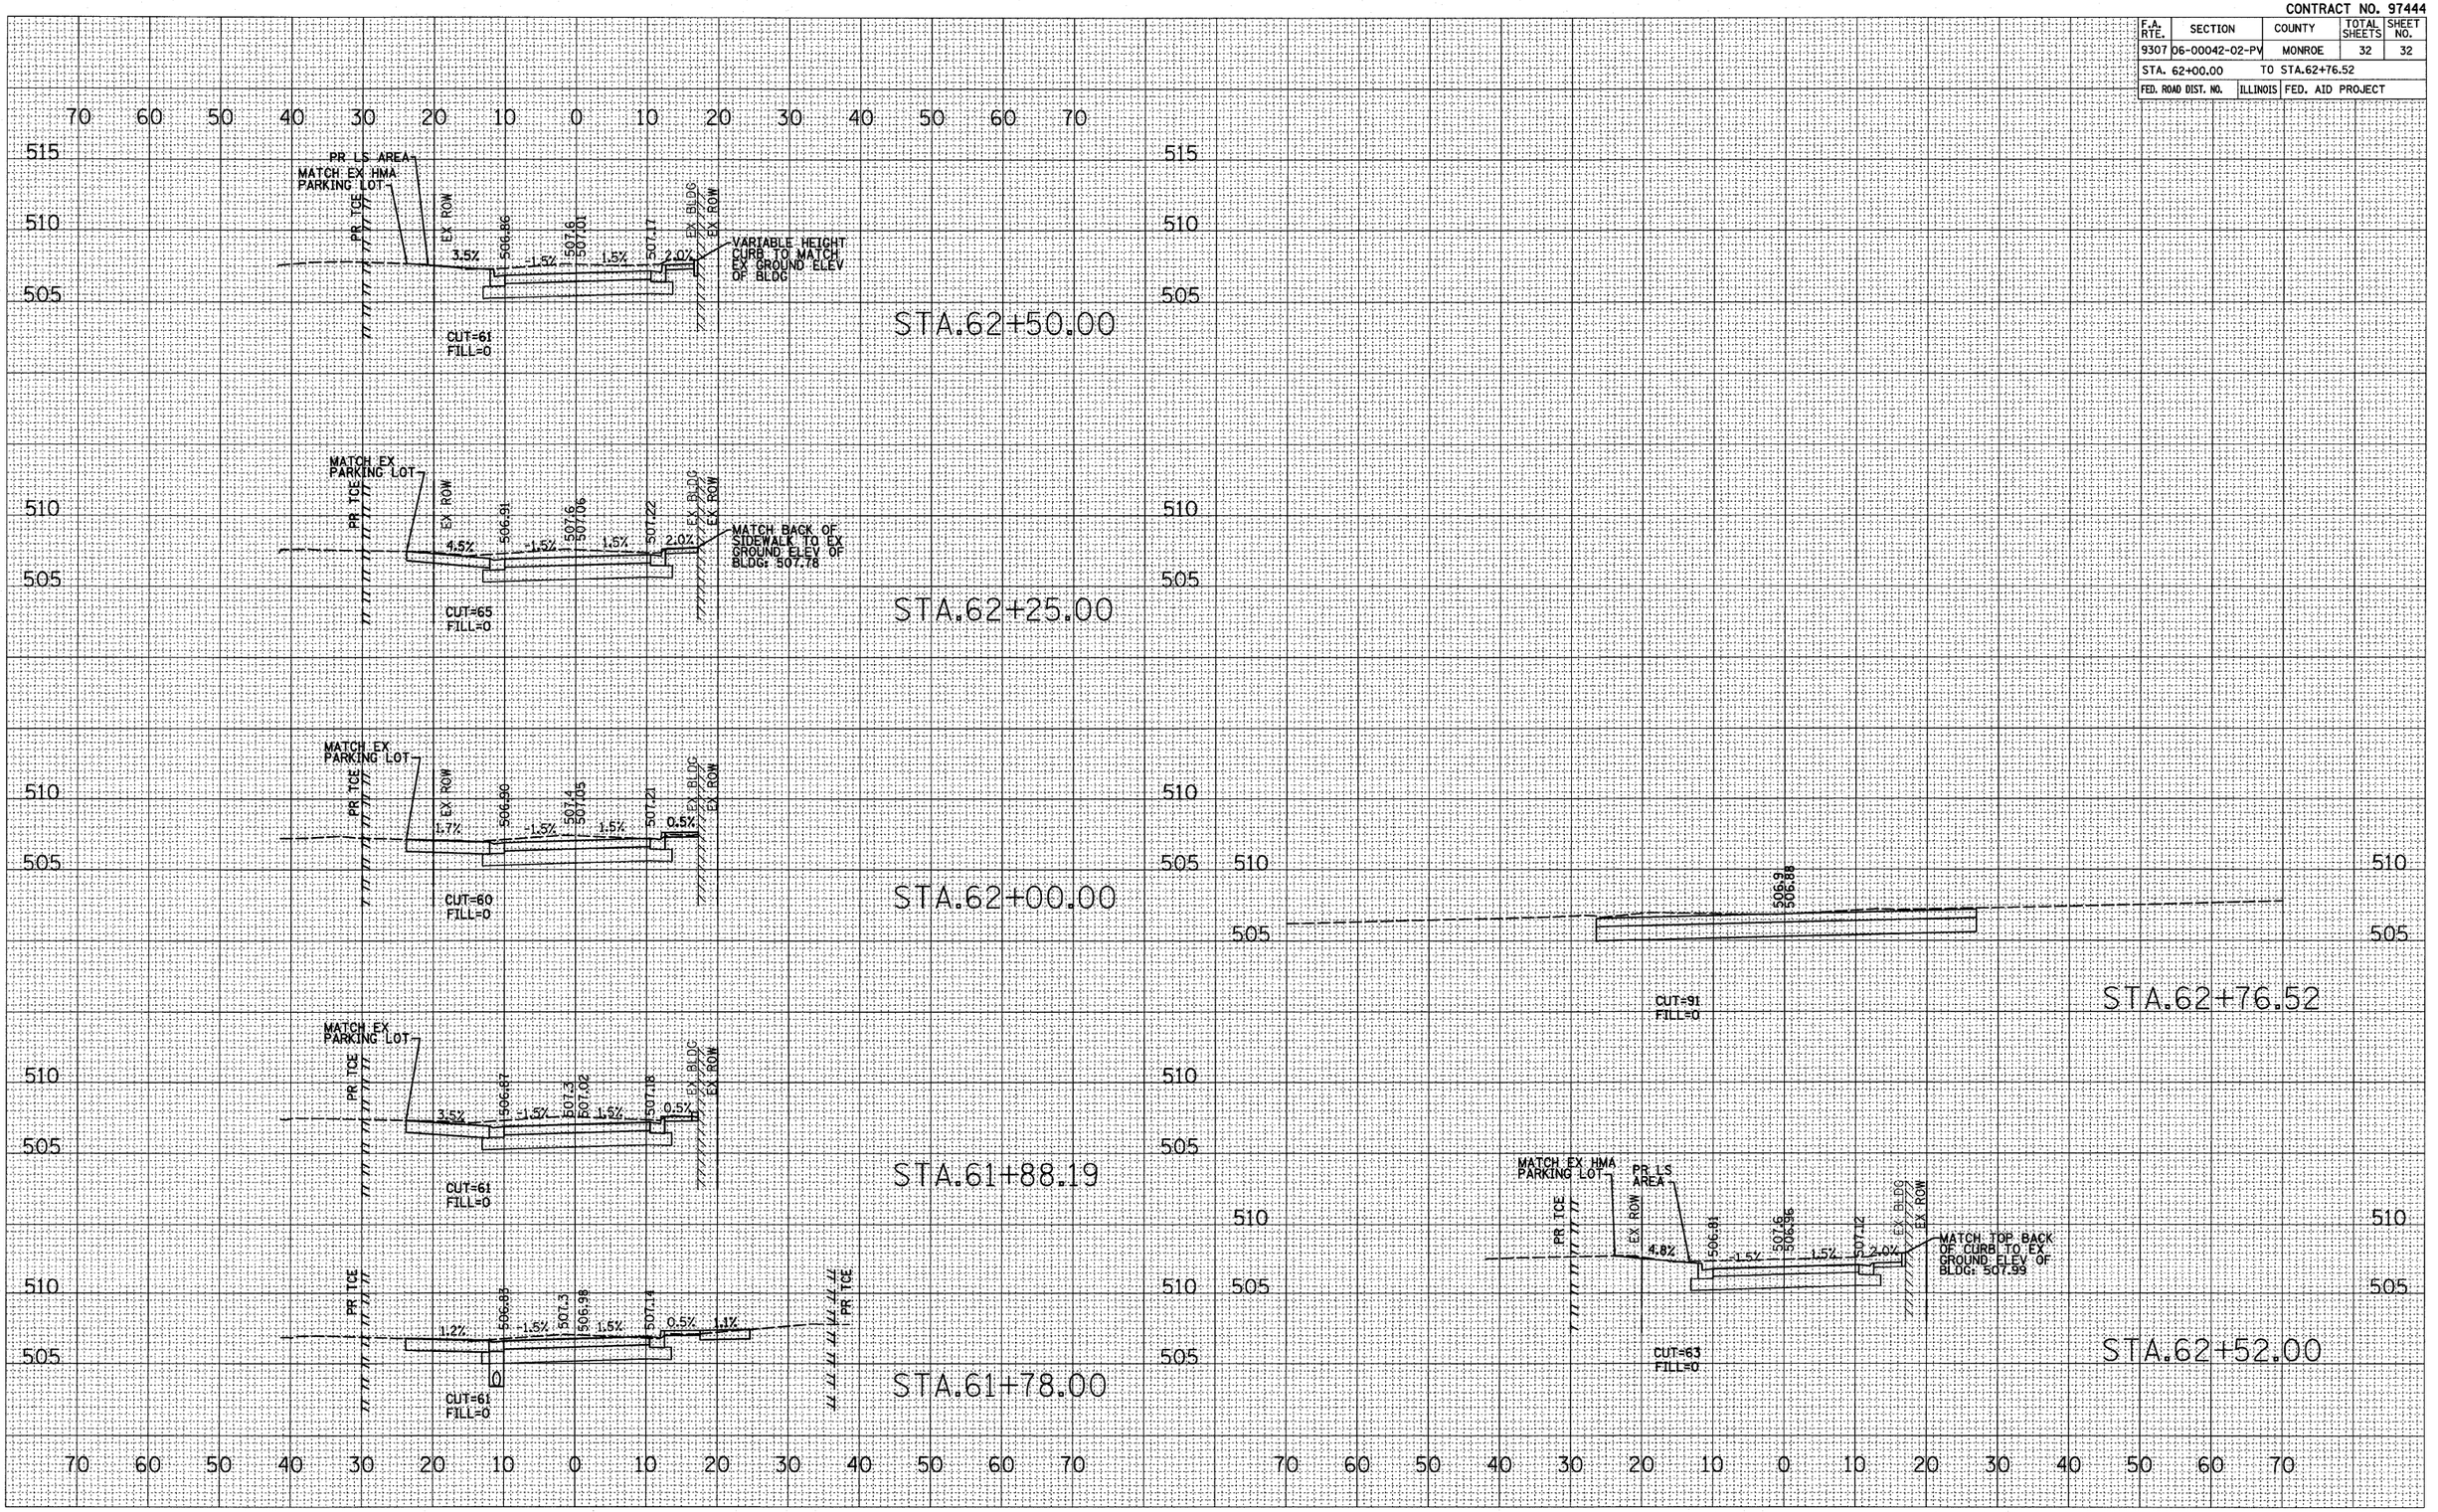


CROSS SECTIONS - STA. 62+00.00 TO STA. 62+76.52 KUNZ ST.

| FINAL SURVEY | SURVEYED | BY | DATE |
|---|---|---|---|
| | PLOTTED | | |
| NOTE BOOK | TEMPLATE | | |
| NO. | AREAS | | |
| | AREAS CHECKED | | |

| ORIGINAL SURVEY | SURVEYED | BY | DATE |
|---|---|---|---|
| | PLOTTED | | |
| NOTE BOOK | TEMPLATE | | |
| NO. | AREAS | | |
| | AREAS CHECKED | | |

PLOT DATE = 4/21/2010
FILE NAME = N:\PV\29802\Microstation\xsht_kunz.dgn
COLOR TABLE = MSTABLE / IN.
REFERENCE = #REF#